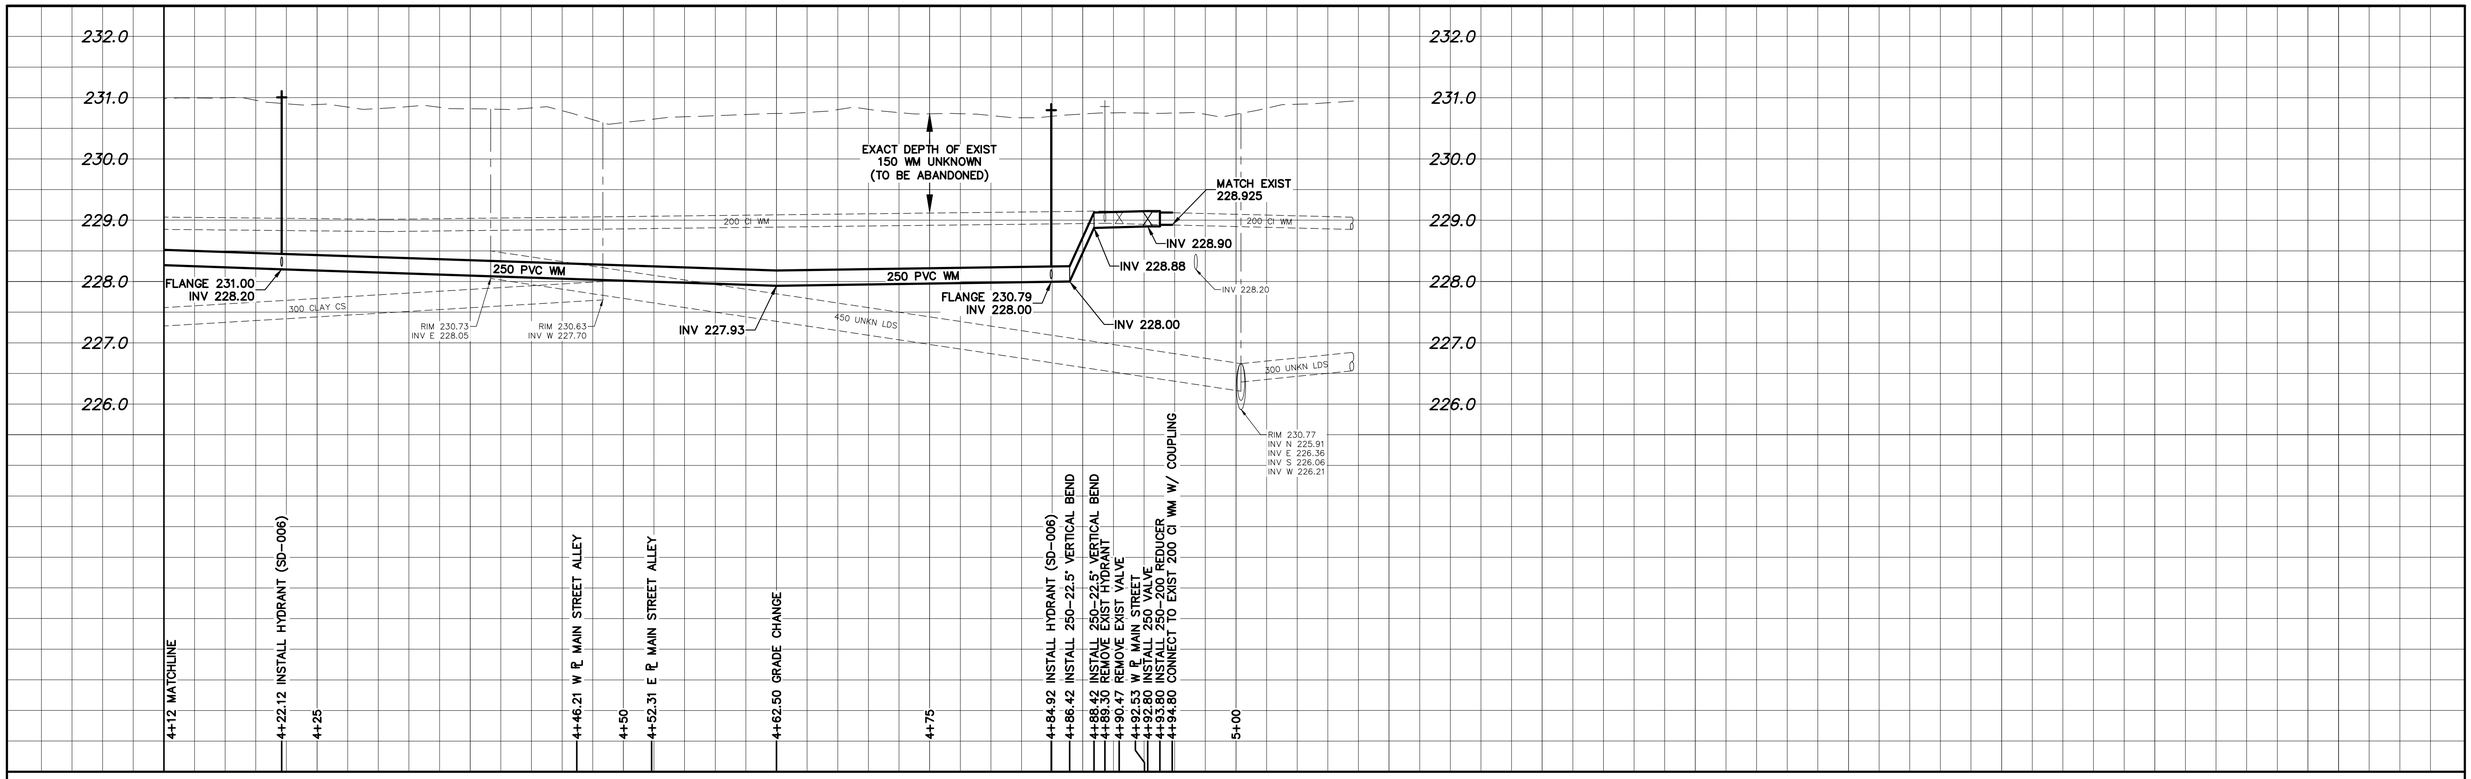

NOTE: CHAINAGES SHOWN ARE ALONG S. ℄ OF HARTFORD AVE

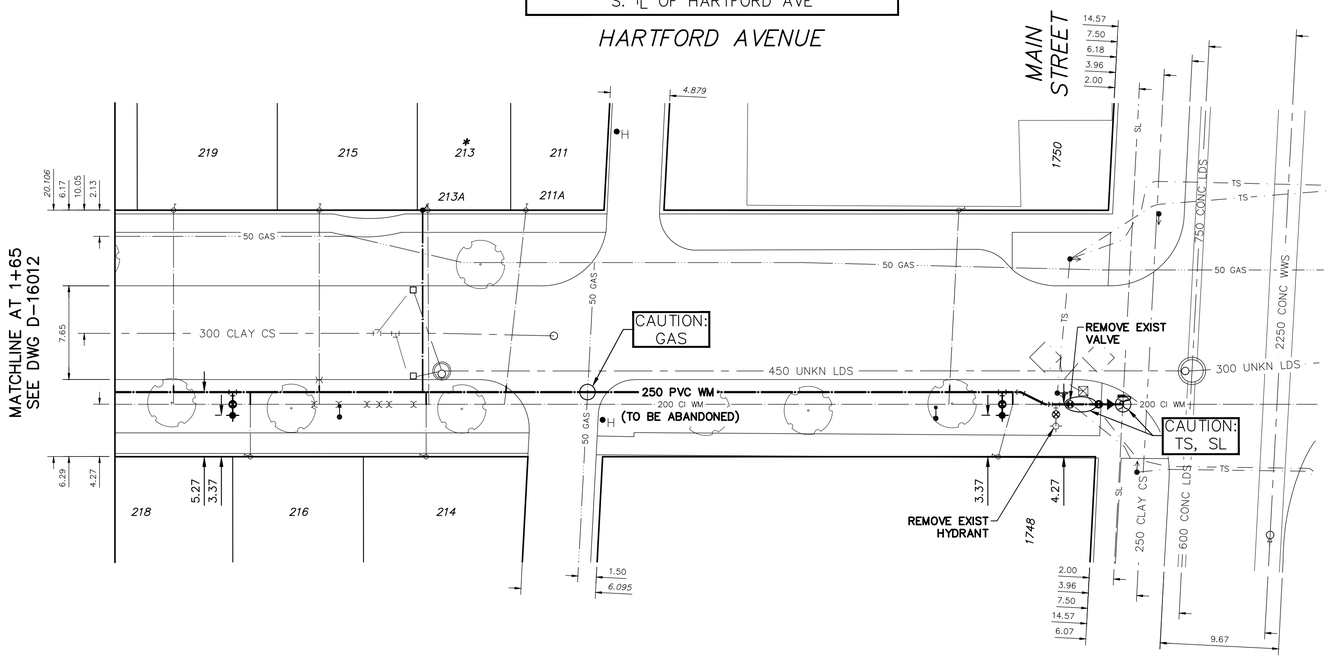

WATER SERVICE INFORMATION

ADDRESS	SIZE (mm) MATERIAL (STREET)	SIZE (mm) MATERIAL (PROP.)	SHORT & LONG MEASUREMENT	CORP. LOCATION	REMARKS
1748 MAIN ST	25	UNKN	10.5' WEL OF BLDG	1.5' E OF S/C	RECONNECT SERVICE
COMMERCIAL	CU	UNKN	26' WWL OF MAIN		–
1750 MAIN ST	38	38	16.5' WEL OF BLDG	OPP OF S/C	RECONNECT SERVICE
COMMERCIAL	CU	CU	40' WWL OF MAIN		–
211 HARTFORD AVE	UNKN	UNKN	UNKN	UNKN	RECONNECT SERVICE
RESIDENTIAL	UNKN	UNKN	UNKN		–
*213 HARTFORD AVE	12	UNKN	2.6' EWL OF HSE	179' WWL MAIN	RENEW SERVICE
RESIDENTIAL	LEAD	UNKN	182' WWL OF MAIN		–
214 HARTFORD AVE	UNKN	UNKN	15.6' EWL OF HSE	x.x X OF S/C	RECONNECT SERVICE
RESIDENTIAL	UNKN	UNKN	179' WWL OF MAIN		–
215 HARTFORD AVE	20	UNKN	2.5M E/W BL	OPP OF S/C	RECONNECT SERVICE
RESIDENTIAL	CU	UNKN	211' WWL OF MAIN		–
216 HARTFORD AVE	UNKN	UNKN	1.2' EWL OF HSE	x.x X OF S/C	RECONNECT SERVICE
RESIDENTIAL	UNKN	UNKN	226' WWL OF MAIN		–
218 HARTFORD AVE	UNKN	UNKN	3.5' EWL OF HSE	x.x X OF S/C	RECONNECT SERVICE
RESIDENTIAL	UNKN	UNKN	274' WWL OF MAIN		–
219 HARTFORD AVE	UNKN	UNKN	10.1' EWL OF HSE	x.x X OF S/C	RECONNECT SERVICE
RESIDENTIAL	UNKN	UNKN	250' WWL OF MAIN		–

*SERVICES TO BE RENEWED TO ℄. ALL OTHERS TO BE RECONNECTED

ENGINEERS GEOSCIENTISTS MANITOBA
Certificate of Authorization
WSP Canada Inc.
No. 5750

NOTE: ALL VALVES TO BE INSTALLED COUNTERCLOCKWISE TO CLOSE

METRIC
WHOLE NUMBERS INDICATE MILLIMETRES
DECIMALIZED NUMBERS INDICATE METRES

0.0 5.0 10.0 15.0 20.0 25.0

WARNING

IF POWER EQUIPMENT OR EXPLOSIVES ARE TO BE USED FOR EXCAVATION ON THIS PROJECT THE CONTRACTOR MUST:

1) NOTIFY THE GAS COMPANY OF THE PROPOSED LOCATION OF EXCAVATION.

2) TAKE PRECAUTION TO AVOID DAMAGE TO GAS COMPANY INSTALLATIONS.

SEE PROVINCIAL REGULATION 210/72 FOR DETAILS

LOCATION APPROVED
UNDERGROUND STRUCTURES

SUPV. U/G STRUCTURES COMMITTEE — DATE

NOTE:

LOCATION OF UNDERGROUND STRUCTURES AS SHOWN ARE BASED ON THE BEST INFORMATION AVAILABLE BUT NO GUARANTEE IS GIVEN THAT ALL EXISTING UTILITIES ARE SHOWN OR THAT THE GIVEN LOCATIONS ARE EXACT. CONFIRMATION OF EXISTENCE AND EXACT LOCATION OF ALL SERVICES MUST BE OBTAINED FROM THE INDIVIDUAL UTILITIES BEFORE PROCEEDING WITH CONSTRUCTION.

B.M.
ELEV.

NO.	REVISIONS	DATE	BY
C	ISSUED FOR TENDER	11/04/22	KG
B	DETAILED DESIGN SUBMISSION	25/03/22	KG
A	PRELIMINARY DESIGN SUBMISSION	01/03/22	KG

wsp
1600 Buffalo Place
Winnipeg, Manitoba
R3T 6B8 Canada
Phone: 204-477-6650
wsp.com

DESIGNED BY	K.G.	CHECKED BY	S.M.
DRAWN BY	K.G.	APPROVED BY	S.M.
SCALE: HORIZONTAL	1:250	RELEASED FOR CONSTRUCTION	
VERTICAL	1:50		
DATE	2022 04 11	DATE	

PLOT DATE: 2022 04 11

ENGINEER'S SEAL
PROVINCE OF MANITOBA
S.C. MINTY
MEMBER
24073
REGISTERED PROFESSIONAL ENGINEER
2022-04-12

CONSULTANT DRAWING NUMBER
221-00922-00-06

Winnipeg

THE CITY OF WINNIPEG
WATER AND WASTE DEPARTMENT
ENGINEERING DIVISION

2022 WATER MAIN RENEWALS – CONTRACT 6

SHEET 01 OF 12

HARTFORD AVENUE
80.0M WWL OF MAIN STREET TO MAIN STREET

CITY DRAWING NUMBER
D-16233

TENDER NO.: 228-2022
CONTRACT NUMBER: CONTRACT 6

FILE PATH: P:\2022\221-00922-00 – 2022 Water Main Renewals – Contract 6\14.0 Tech_Prof_Serv\14.11 Hwy_Bridge\14.11.06_Dwg
FILE NAME: 221-00922-00_Hartford Ave_Plan-Profile.dwg