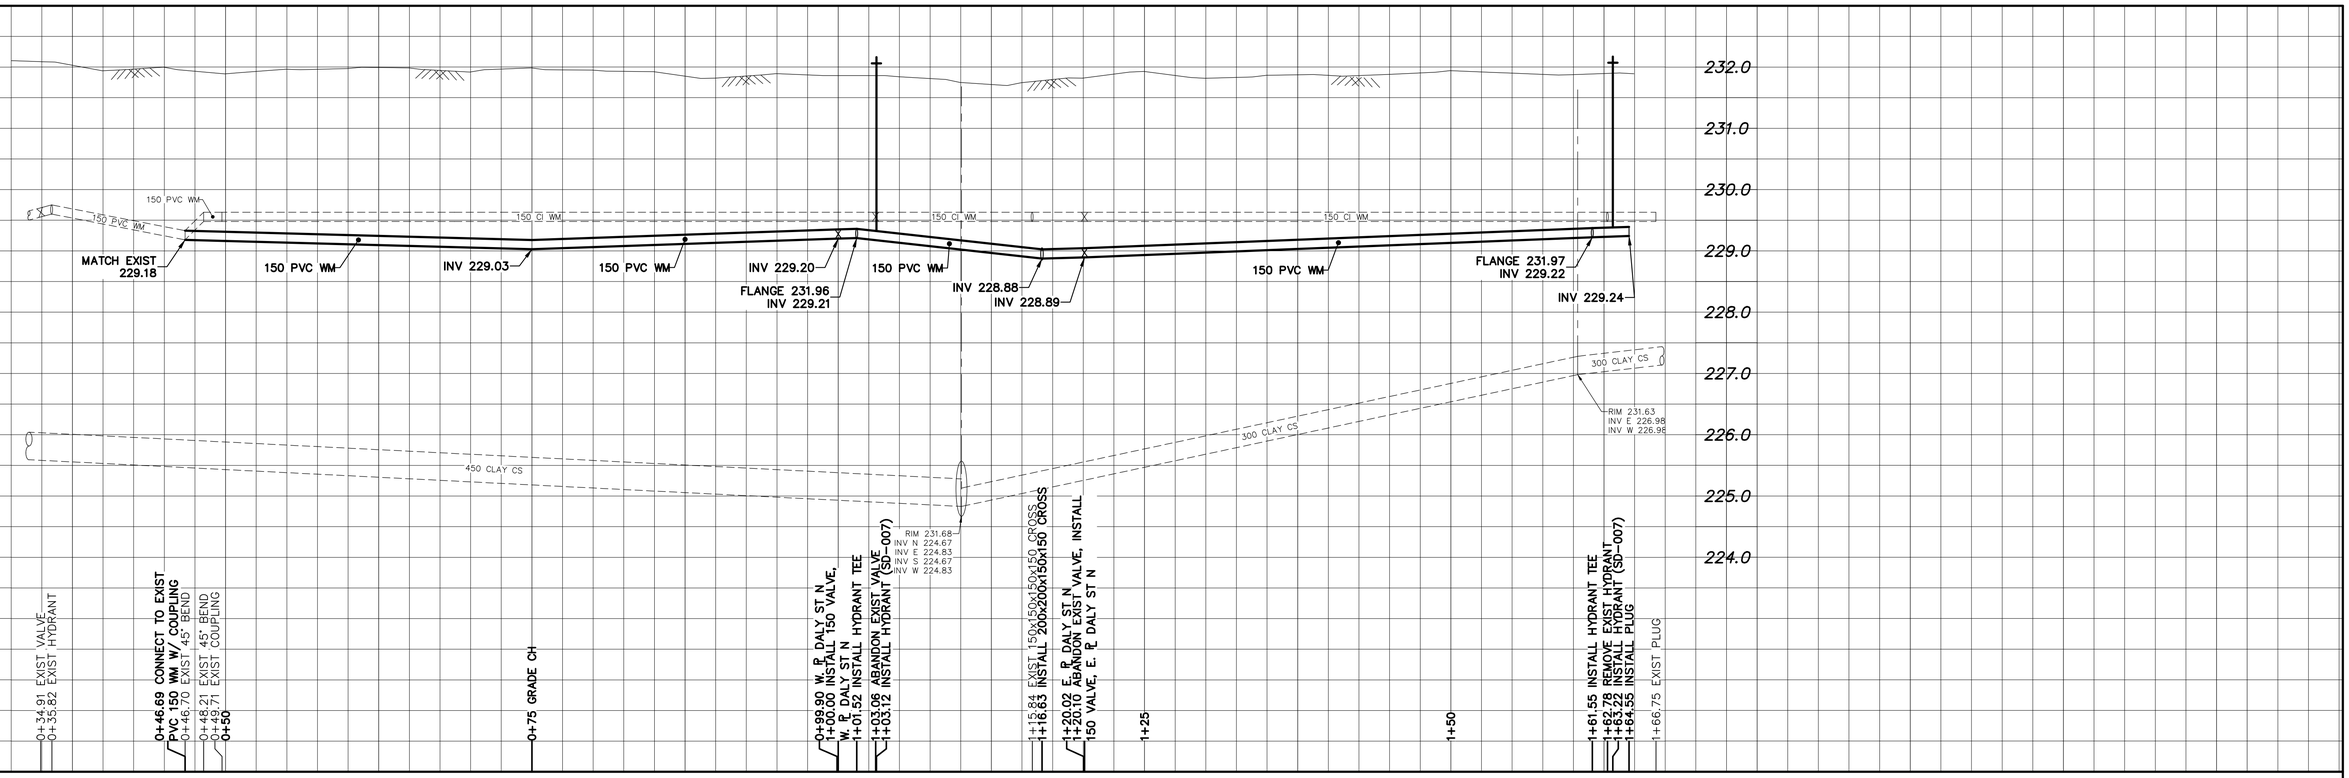

NOTE: CHAINAGES SHOWN ARE ALONG S. P. OF DUDLEY AVENUE

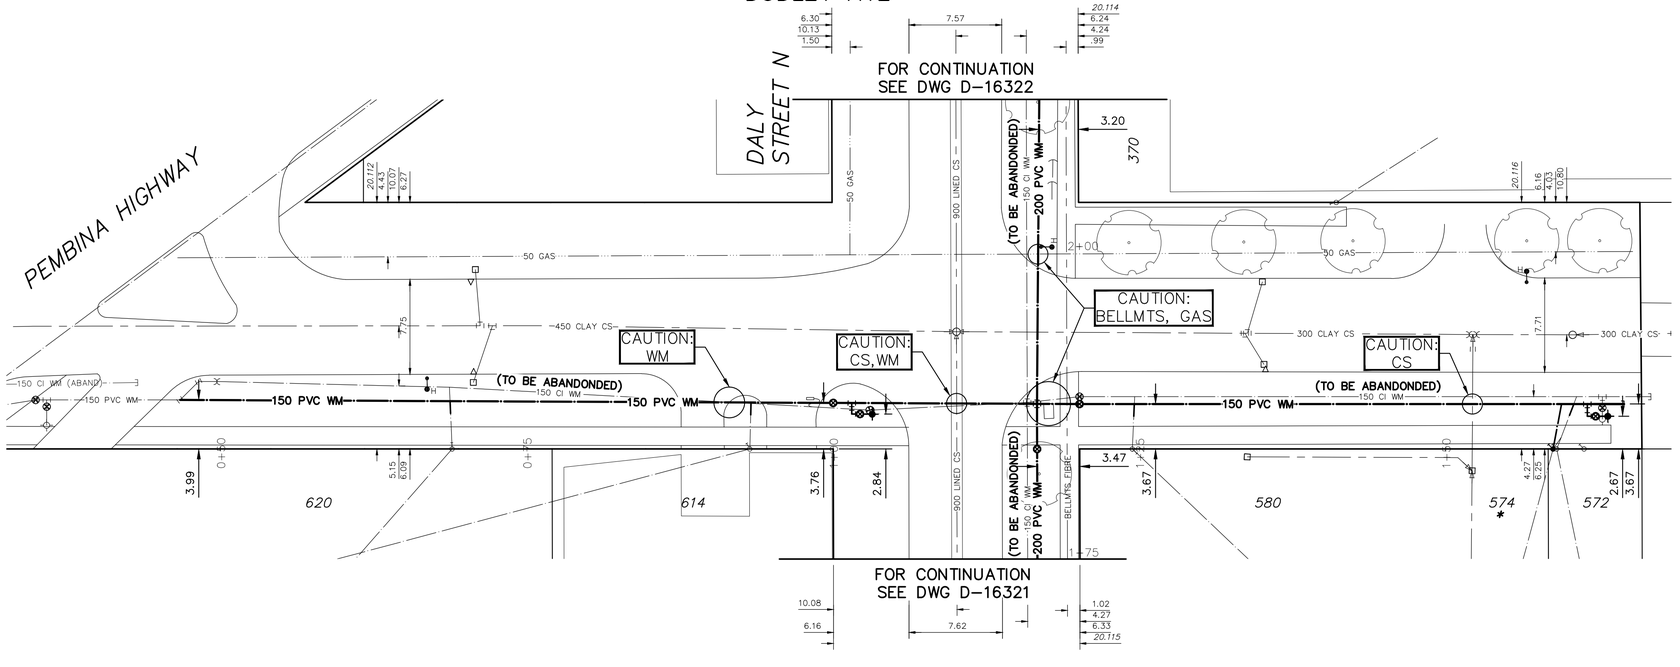

WATER SERVICE INFORMATION

ADDRESS	SIZE (mm) MATERIAL (STREET)	SIZE (mm) MATERIAL (PROP.)	SHORT & LONG MEASUREMENT	CORP. LOCATION	REMARKS
540 PEMBINA HWY COMMERCIAL	50 CU	50 CU	3.5 WEL BLDG 31.5 EEL PEMBINA	OPP S/C	RECONNECT SERVICE –
620 DUDLEY AVE COMMERCIAL	20 CU	20 CU	OPP EHL 102 WML DALY	1 W/SC	RECONNECT SERVICE –
370 DALY ST N COMMERCIAL	UNKN UNKN	12 LEAD	13.4m E/WBL UNKN	UNKN	RECONNECT SERVICE –
580 DUDLEY AVE RESIDENTIAL	25 CU	25 CU	4.3m E/WPL UNKN	4.5m E/WPL	RECONNECT SERVICE –
*574 DUDLEY AVE RESIDENTIAL	UNKN UNKN	UNKN UNKN	UNKN UNKN	UNKN	RENEW SERVICE –
572 DUDLEY AVE RESIDENTIAL	UNKN UNKN	12 LEAD	OPP WL HOUSE UNKN	133' E OF EL OF DALY	RECONNECT SERVICE –

*SERVICES TO BE RENEWED TO P. ALL OTHERS TO BE RECONNECTED

ENGINEERS GEOSCIENTISTS MANITOBA
Certificate of Authorization
WSP Canada Inc.
No. 5750

NOTE: ALL VALVES TO BE INSTALLED COUNTERCLOCKWISE TO CLOSE

METRIC
WHOLE NUMBERS INDICATE MILLIMETRES
DECIMALIZED NUMBERS INDICATE METRES

0.0 5.0 10.0 15.0 20.0 25.0

WARNING

IF POWER EQUIPMENT OR EXPLOSIVES ARE TO BE USED FOR EXCAVATION ON THIS PROJECT THE CONTRACTOR MUST:

1) NOTIFY THE GAS COMPANY OF THE PROPOSED LOCATION OF EXCAVATION.

2) TAKE PRECAUTION TO AVOID DAMAGE TO GAS COMPANY INSTALLATIONS.

SEE PROVINCIAL REGULATION 210/72 FOR DETAILS

LOCATION APPROVED
UNDERGROUND STRUCTURES

SUPV. U/G STRUCTURES COMMITTEE _____ DATE _____

NOTE:
LOCATION OF UNDERGROUND STRUCTURES AS SHOWN ARE BASED ON THE BEST INFORMATION AVAILABLE BUT NO GUARANTEE IS GIVEN THAT ALL EXISTING UTILITIES ARE SHOWN OR THAT THE GIVEN LOCATIONS ARE EXACT. CONFIRMATION OF EXISTENCE AND EXACT LOCATION OF ALL SERVICES MUST BE OBTAINED FROM THE INDIVIDUAL UTILITIES BEFORE PROCEEDING WITH CONSTRUCTION.

B.M. ELEV.

NO.	REVISIONS	DATE	BY
C	ISSUED FOR TENDER	22/05/12	R.H.
B	DETAILED DESIGN SUBMISSION	22/05/03	R.H.
A	PRELIMINARY DESIGN SUBMISSION	22/04/22	R.H.

wsp
1600 Buffalo Place
Winnipeg, Manitoba
R3T 6B8 Canada
Phone: 204-477-6650
Fax: 204-474-2864
wsp.com

DESIGNED BY R.H. | CHECKED BY S.M.
DRAWN BY R.H. | APPROVED BY S.M.
SCALE: HORIZONTAL 1:250 VERTICAL 1:50
RELEASED FOR CONSTRUCTION
DATE 2022 05 12
PLOT DATE: 2022 05 12

ENGINEER'S SEAL

CONSULTANT DRAWING NUMBER
221-02275-00-05

TENDER NO.: 348-2022
CONTRACT NUMBER: CONTRACT 9

FILE PATH: P:\2022\221-02275-00 – 2022 Water Main Renewal – Contract 8\14.0 Tech + Prof Services\14.11 Highways_Bridges\14
FILE NAME: 221-02275-00_Daly St N_Dudley Ave_Plan-Profile.dwg

Winnipeg

THE CITY OF WINNIPEG
WATER AND WASTE DEPARTMENT
ENGINEERING DIVISION

2022 WATER MAIN RENEWALS – CONTRACT 9

SHEET 05 OF 10

CITY DRAWING NUMBER
D-16323

DUDLEY AVENUE
PEMBINA HIGHWAY
45.9 EEL DALY STREET NORTH