THE CITY OF WINNIPEG

WATER AND WASTE DEPARTMENT
ENGINEERING DIVISION

2022 WATERMAIN RENEWALS & ASSOCIATED WORKS

CONTRACT NO 10
TENDER 362-2022

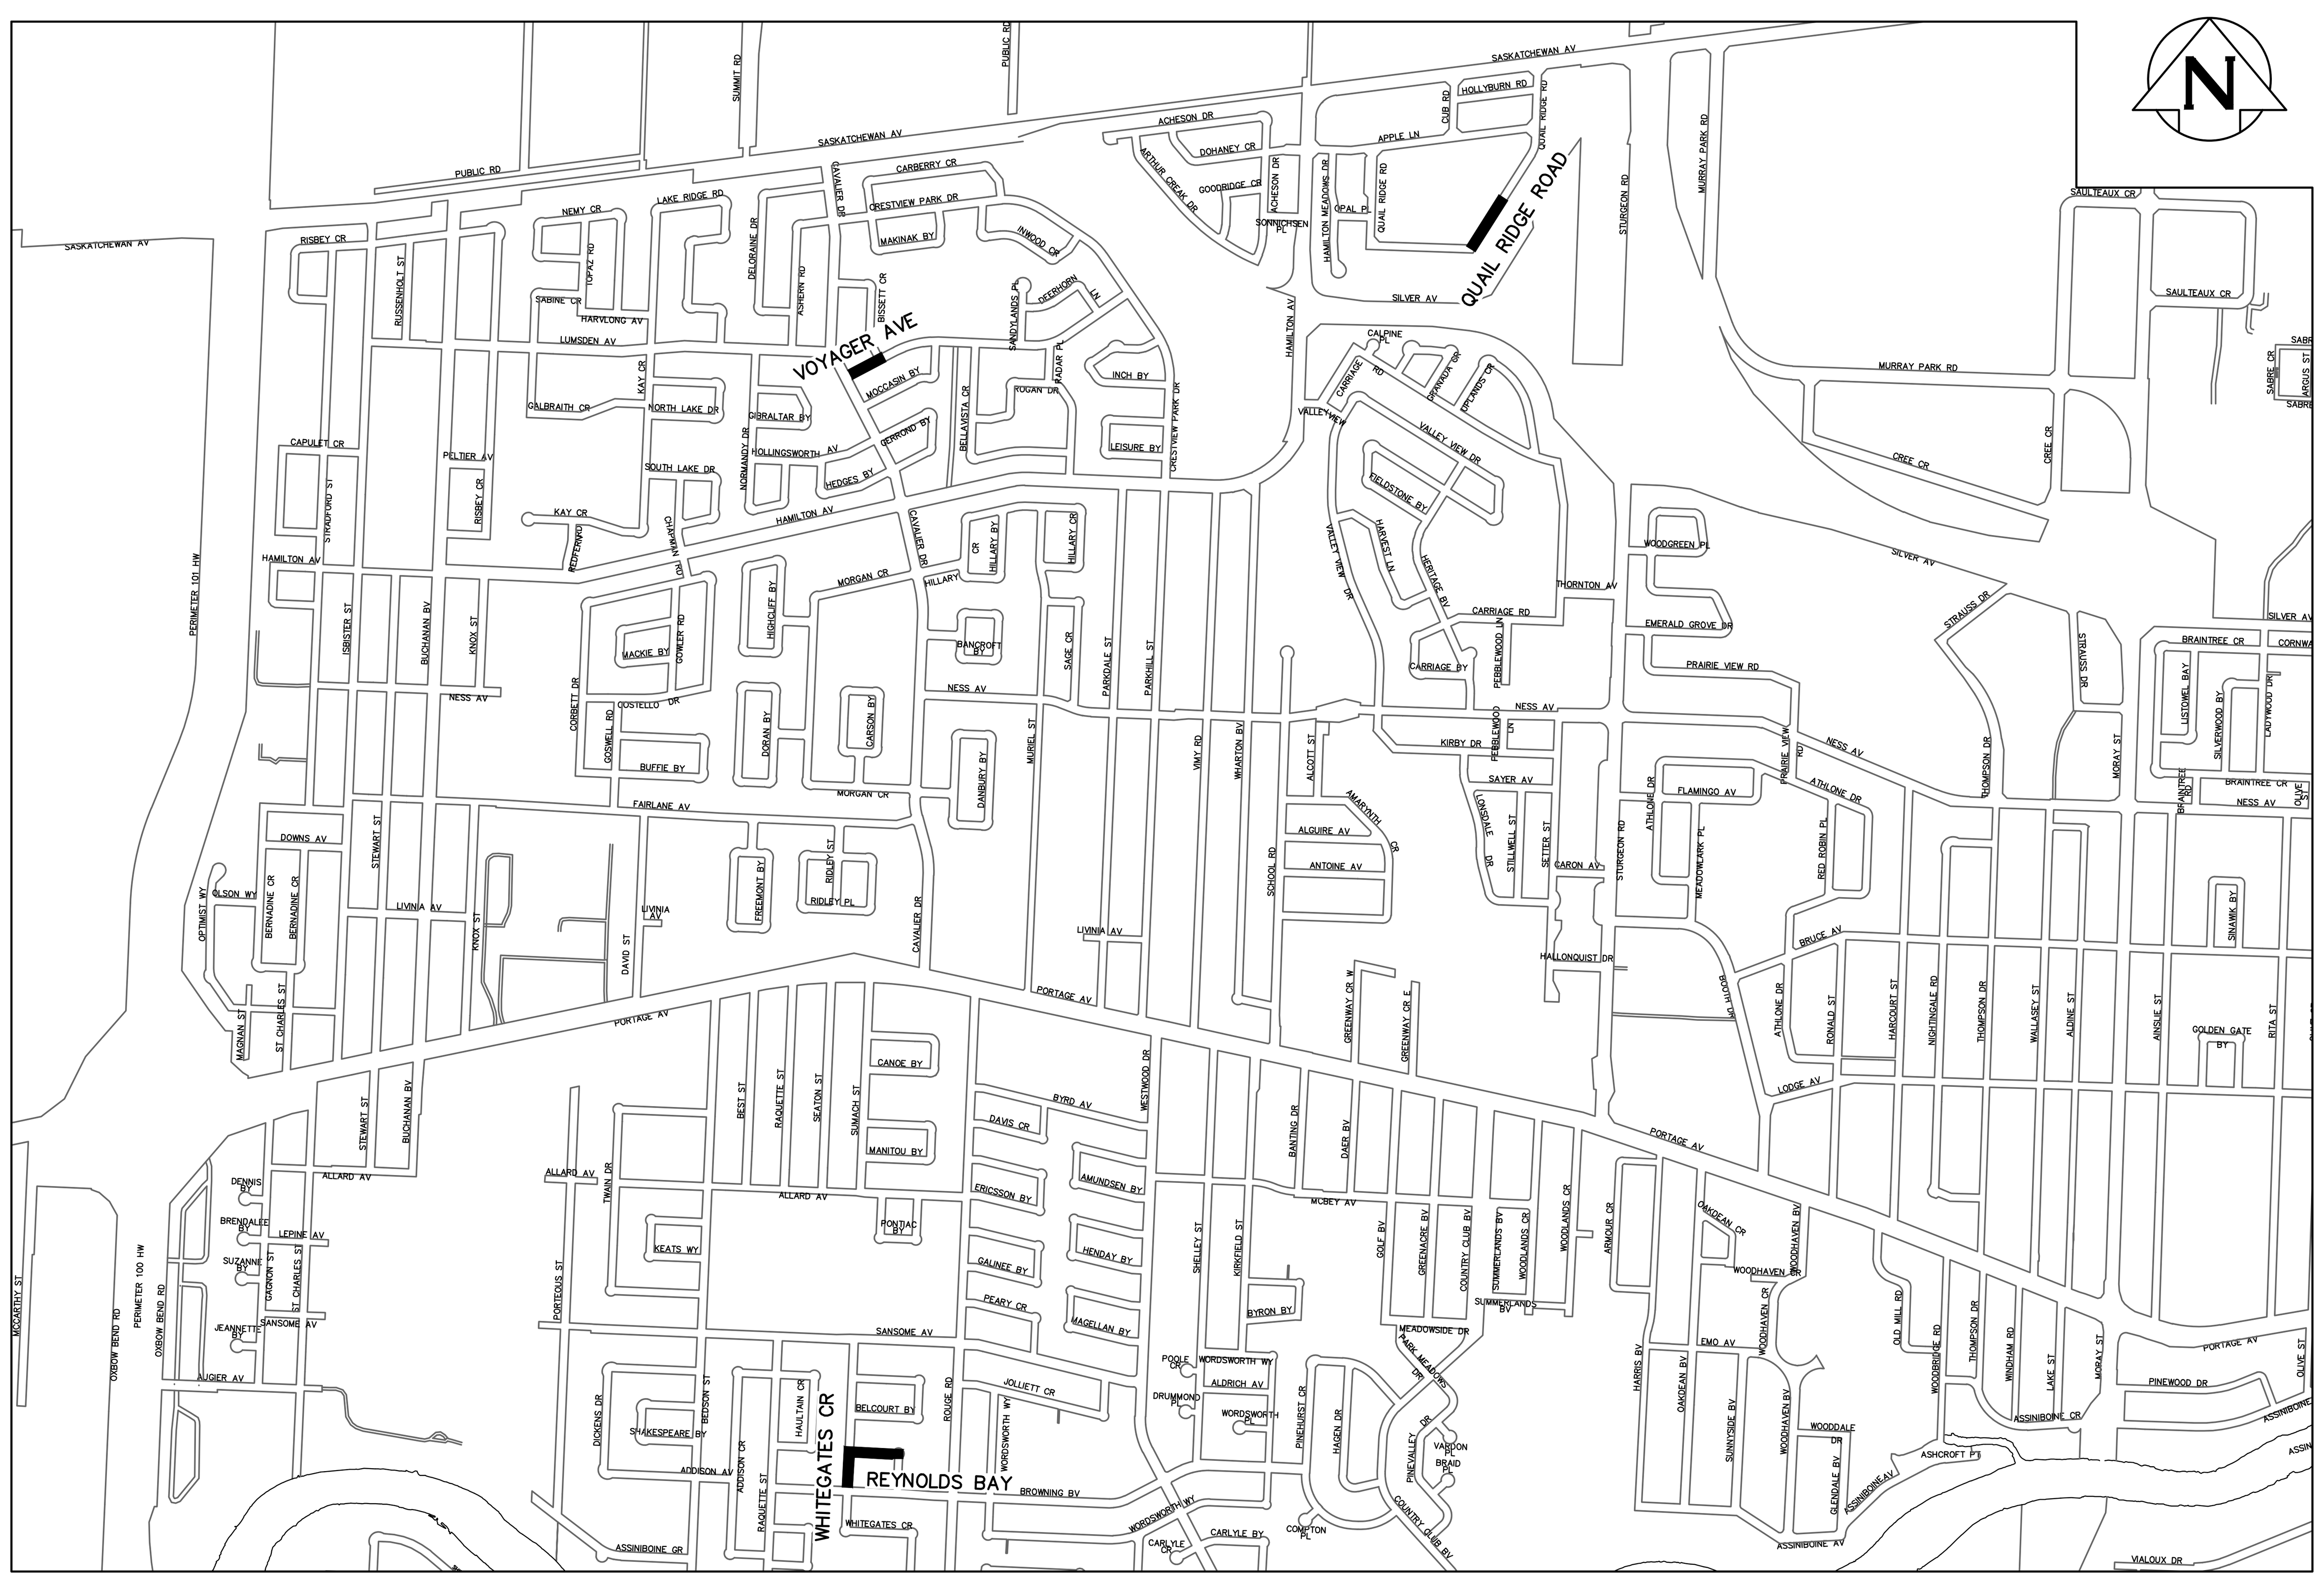

KEY MAP

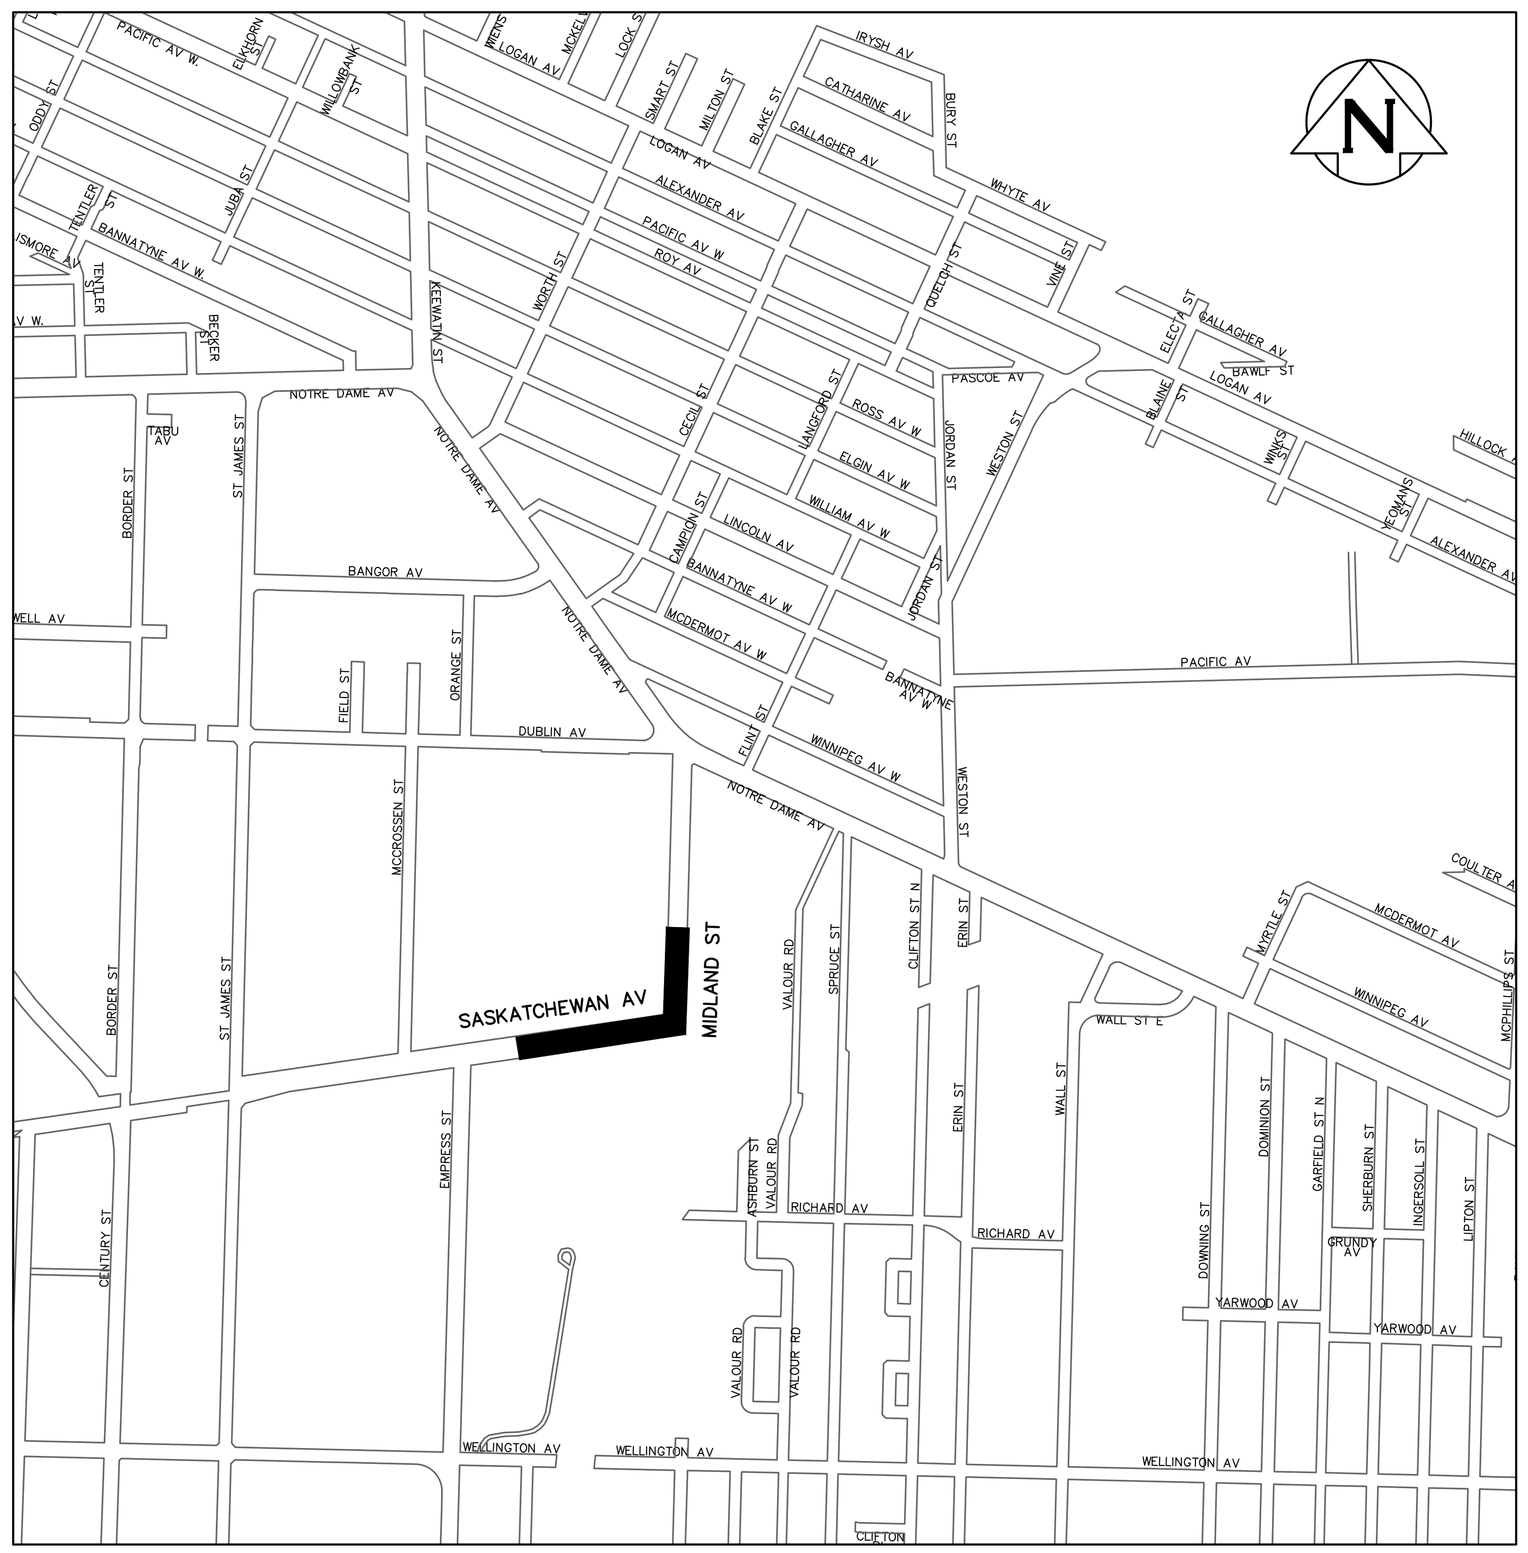

TETRA TECH

D-16333