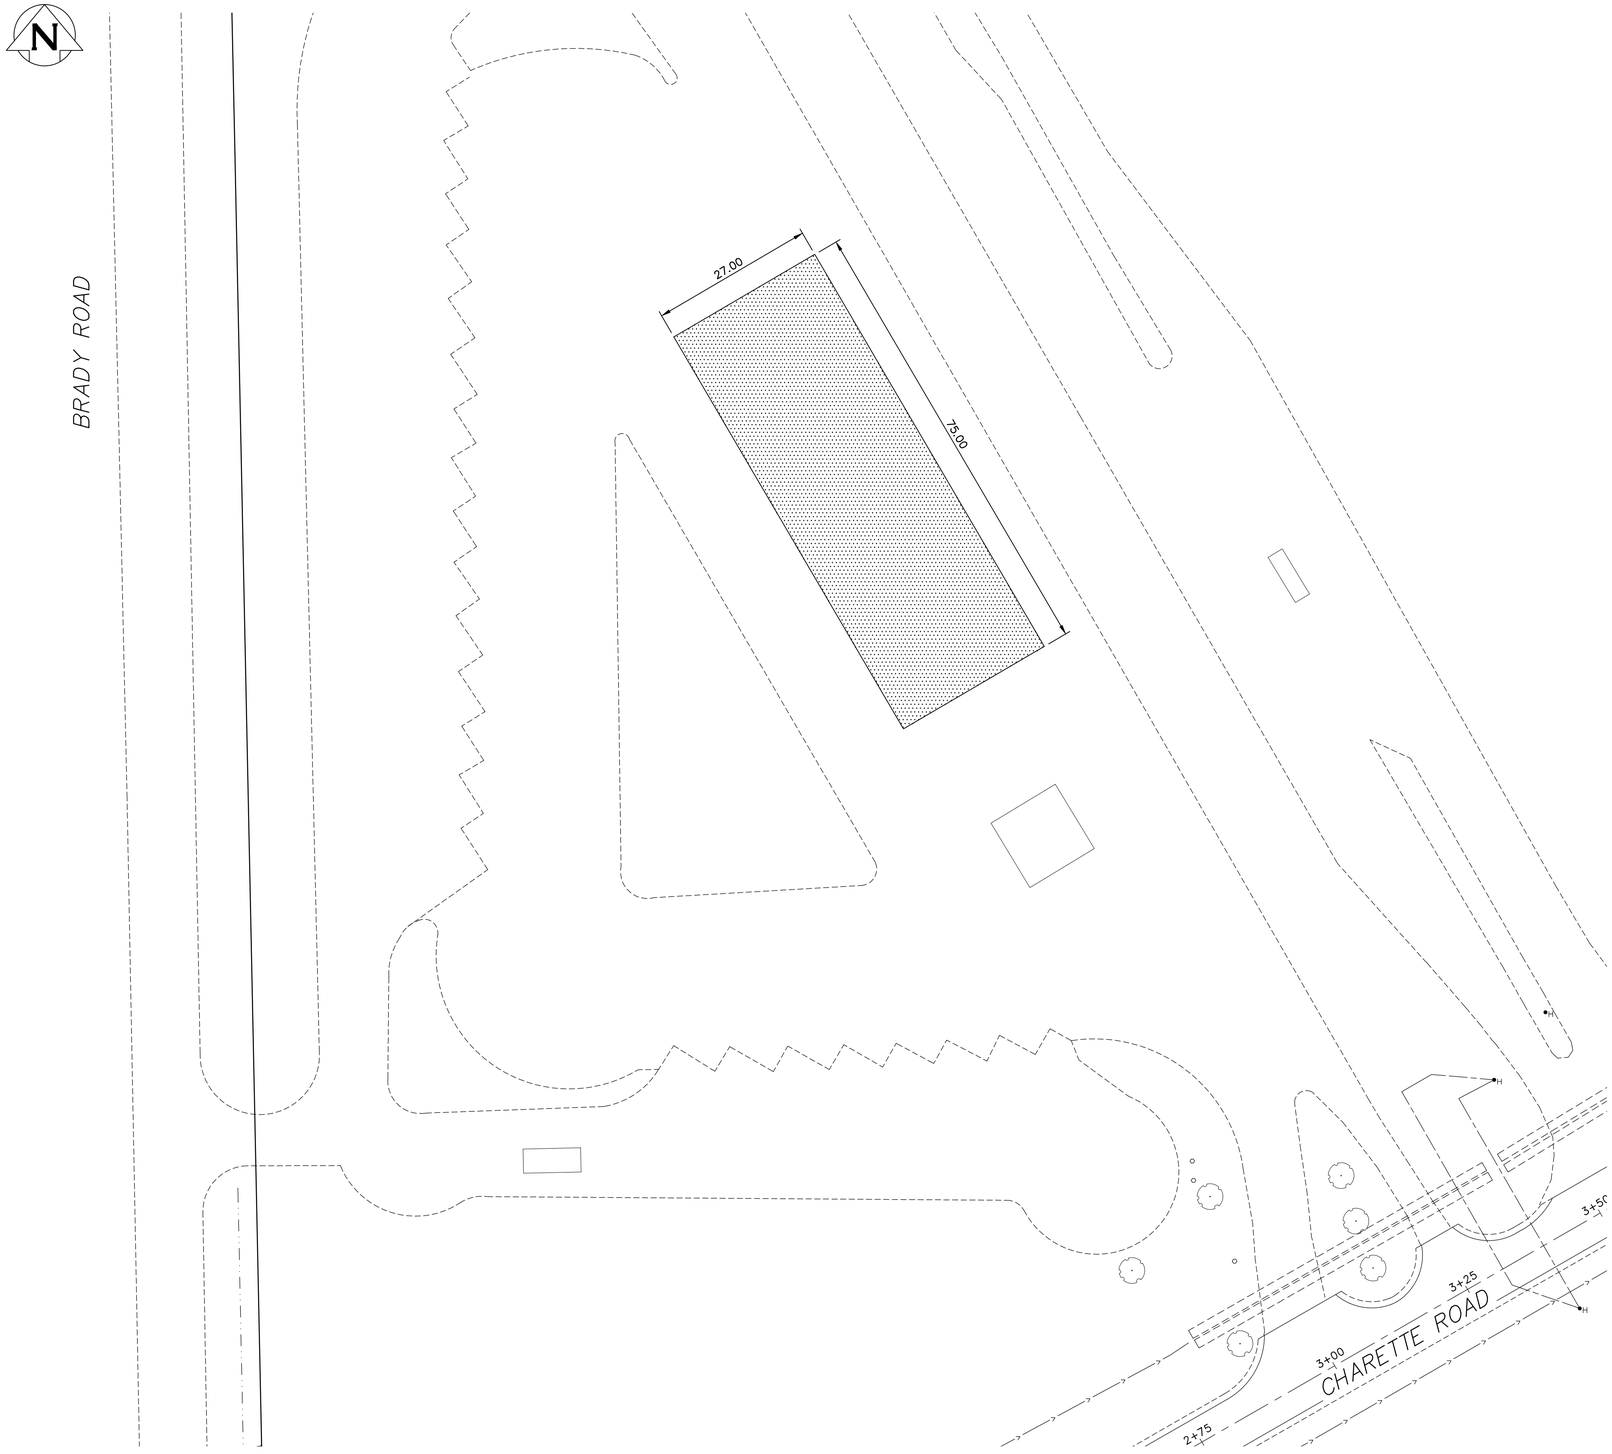

PLAN
SCALE 1:500

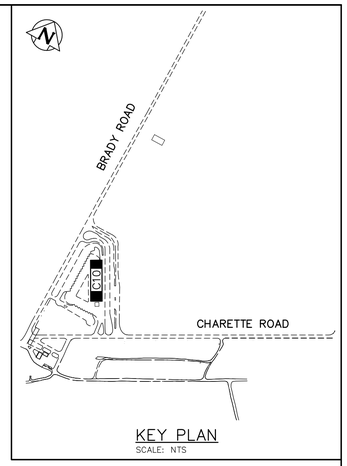

KEY PLAN
SCALE: NTS

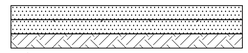

50mm–TYPE 3 ASPHALT
50mm–TYPE 3 ASPHALT
EXISTING 4R DEPOT STRUCTURE

TYPICAL 4R DEPOT CROSS SECTION
SCALE: NTS

PROPERTY LIMITS DELINEATION

DELINEATION OF PROPERTY LIMITS AS SHOWN ON THIS DWG DOES NOT REPRESENT A "LEGAL SURVEY". KGS GROUP MAKES NO REPRESENTATION OR WARRANTY AS TO THE ACCURACY OF PROPERTY LIMITS DELINEATED ON THIS DWG, NOR ON THE DIMENSIONAL ACCURACY OF DWG FEATURES RELATIVE TO THOSE PROPERTY LIMITS.

METRIC
WHOLE NUMBERS INDICATE MILLIMETRES
DECIMALIZED NUMBERS INDICATE METRES

0.0 5.0 10.0 15.0 20.0 25.0

WARNING

IF POWER EQUIPMENT OR EXPLOSIVES ARE TO BE USED FOR EXCAVATION ON THIS PROJECT THE CONTRACTOR MUST:

1) NOTIFY THE GAS COMPANY OF THE PROPOSED LOCATION OF EXCAVATION.

2) TAKE PRECAUTION TO AVOID DAMAGE TO GAS COMPANY INSTALLATIONS.

SEE PROVINCIAL REGULATION 210/72 FOR DETAILS

LOCATION APPROVED
UNDERGROUND STRUCTURES

SUPV. U/G STRUCTURES COMMITTEE — DATE

NOTE:

LOCATION OF UNDERGROUND STRUCTURES AS SHOWN ARE BASED ON THE BEST INFORMATION AVAILABLE BUT NO GUARANTEE IS GIVEN THAT ALL EXISTING UTILITIES ARE SHOWN OR THAT THE GIVEN LOCATIONS ARE EXACT. CONFIRMATION OF EXISTENCE AND EXACT LOCATION OF ALL SERVICES MUST BE OBTAINED FROM THE INDIVIDUAL UTILITIES BEFORE PROCEEDING WITH CONSTRUCTION.

B.M.
ELEV.

NO.	REVISIONS	DATE	BY
0	ISSUED FOR TENDER	22/05/30	
A	ISSUED FOR REVIEW	22/05/04	RP.

KGS GROUP

DESIGNED BY	RP.	CHECKED BY	
DRAWN BY	RP.	APPROVED BY	
SCALE: HORIZONTAL	1:250	RELEASED FOR CONSTRUCTION	
VERTICAL	1:10		
DATE	2022 05 30	DATE	

ENGINEER'S SEAL

CONSULTANT DRAWING NUMBER
22–0107–001_C11

BID OPPORTUNITY: 402–2022

Winnipeg

THE CITY OF WINNIPEG
WATER AND WASTE DEPARTMENT
ENGINEERING DIVISION

BRADY ROAD RESOURCE MANAGEMENT FACILITY
NORTH ACCESS ROAD RENEWAL
NORTH ACCESS ROAD
4R DEPOT

SHEET 11 OF 11
CITY DRAWING NUMBER
1–0400A–C0107–001

FILE PATH: U:\FMS\22–0107–001\
FILE NAME: 22–0107–001_Design.dwg

Filename: U:\FMS\22-0107-001\22-0107-001_Design - Tab.C10 Plotted By: RPaulus 22/05/30 [Mon 12:30pm]