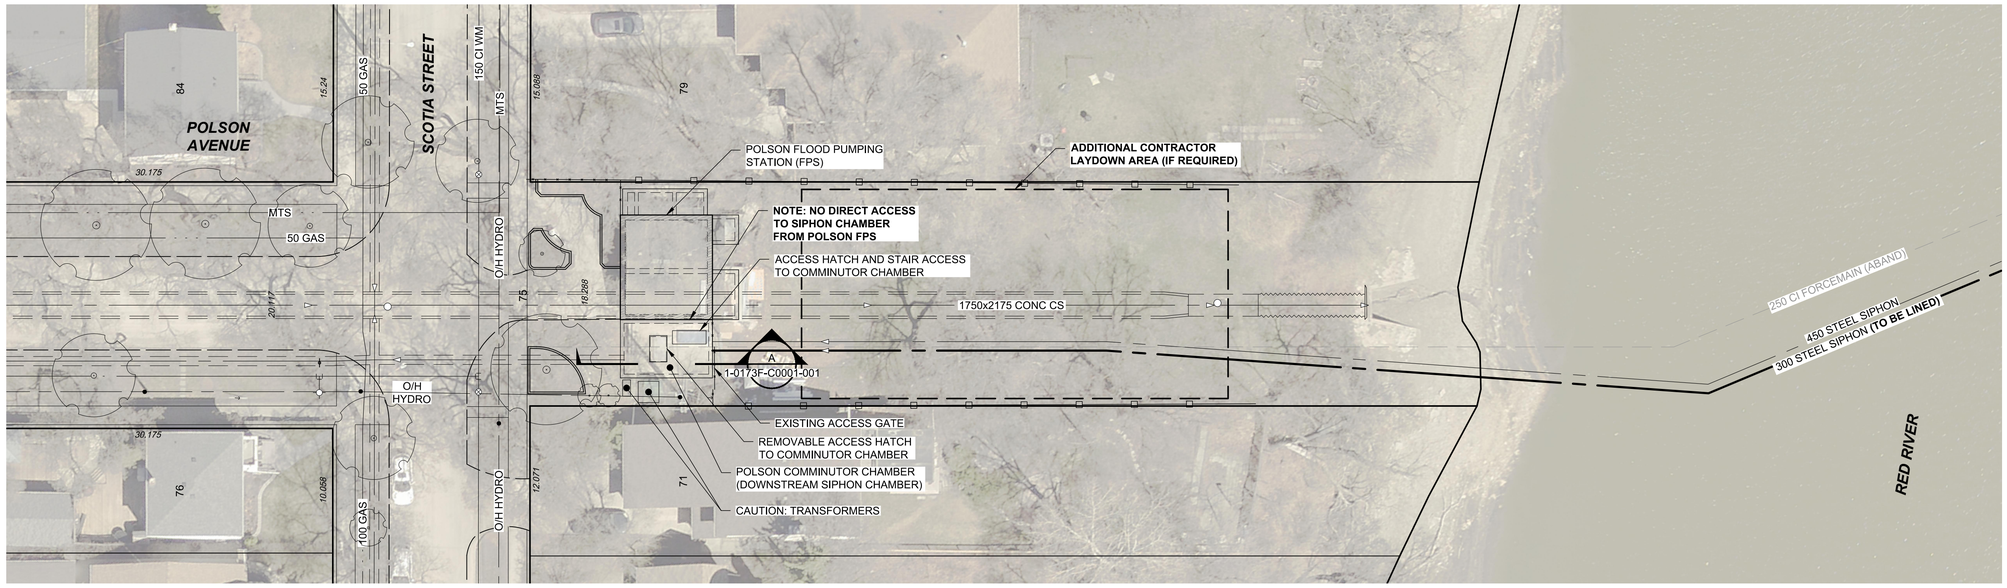

1 DETAIL
1-0165S-D0003-001 WEST BANK

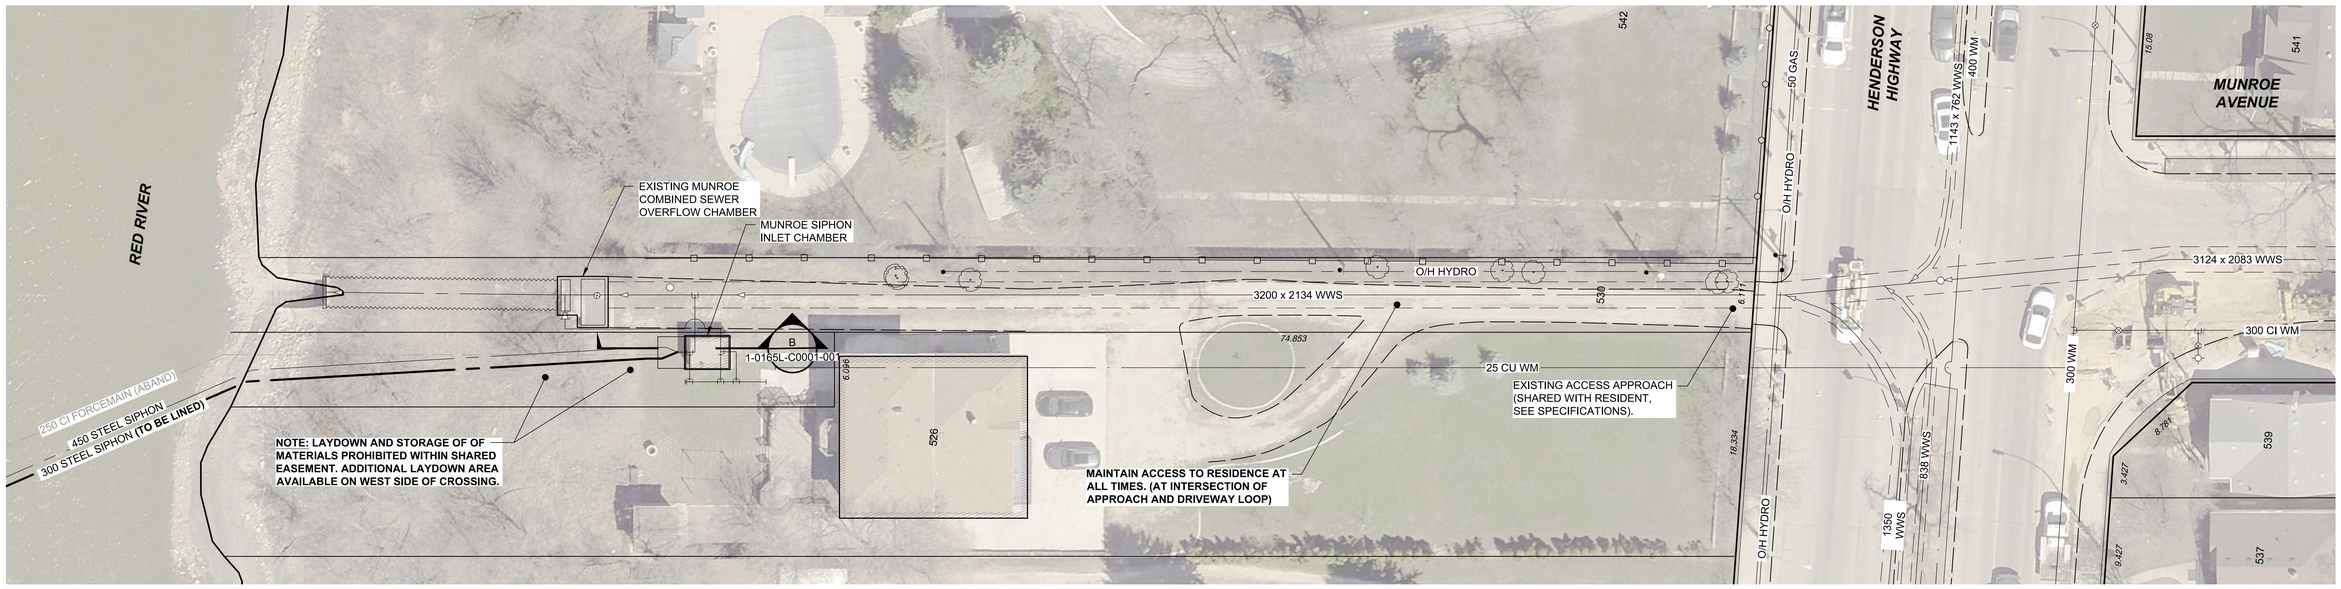

2 DETAIL
1-0165S-D0003-001 EAST BANK

ENGINEERS GEOSCIENTISTS MANITOBA
Certificate of Authorization
AECOM Canada Ltd.
No. 4671 Date: 2022/06/07

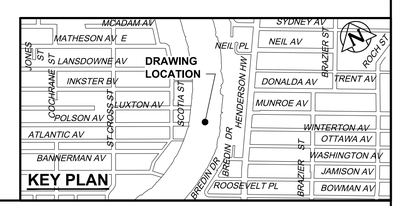

METRIC
WHOLE NUMBERS INDICATE MILLIMETRES
DECIMALIZED NUMBERS INDICATE METRES

0.0 5.0 10.0 15.0 20.0 25.0

WARNING
IF POWER EQUIPMENT OR EXPLOSIVES ARE TO BE USED FOR EXCAVATION ON THIS PROJECT THE CONTRACTOR MUST:

1) NOTIFY THE GAS COMPANY OF THE PROPOSED LOCATION OF EXCAVATION.

2) TAKE PRECAUTION TO AVOID DAMAGE TO GAS COMPANY INSTALLATIONS.

SEE PROVINCIAL REGULATION 210/72 FOR DETAILS

LOCATION APPROVED
UNDERGROUND STRUCTURES

SUPV. U/G STRUCTURES COMMITTEE _____ DATE _____

NOTE:
LOCATION OF UNDERGROUND STRUCTURES AS SHOWN ARE BASED ON THE BEST INFORMATION AVAILABLE BUT NO GUARANTEE IS GIVEN THAT ALL EXISTING UTILITIES ARE SHOWN OR THAT THE GIVEN LOCATIONS ARE EXACT. CONFIRMATION OF EXISTENCE AND EXACT LOCATION OF ALL SERVICES MUST BE OBTAINED FROM THE INDIVIDUAL UTILITIES BEFORE PROCEEDING WITH CONSTRUCTION.

B.M.
ELEV.
CONSTRUCTION COMPLETION DATE: YYYY MM DD

NO.	REVISIONS	DATE	BY
0	ISSUED FOR TENDER	22/06/07	ADL

AECOM

DESIGNED BY	TGB	CHECKED BY	MPG
DRAWN BY	ADL	APPROVED BY	CCM
SCALE: HORIZONTAL	1:250	RELEASED FOR CONSTRUCTION	K Zurek
VERTICAL	N/A	DATE	Jun 6/22
DATE	2022 06 06		

PLOT DATE: 2022 06 06

ENGINEER'S SEAL
ORIGINAL SIGNED BY C. Macey 06/07/22

CONSULTANT DRAWING NUMBER
C-1002

Tender No: 444-2022

Winnipeg

THE CITY OF WINNIPEG
WATER AND WASTE DEPARTMENT
ENGINEERING SERVICES DIVISION

REHABILITATION OF MUNROE AVENUE SIPHON BY CIPP LINING
SITE PLANS

SHEET 4 OF 7
CITY DRAWING NUMBER
1-0165S-C0001-001

FILE PATH: C:\Users\leippia\AppData\Local\Temp\AcPublish_22556\
FILE NAME: 60667457-SHT-30-Munr-C-1002.dwg