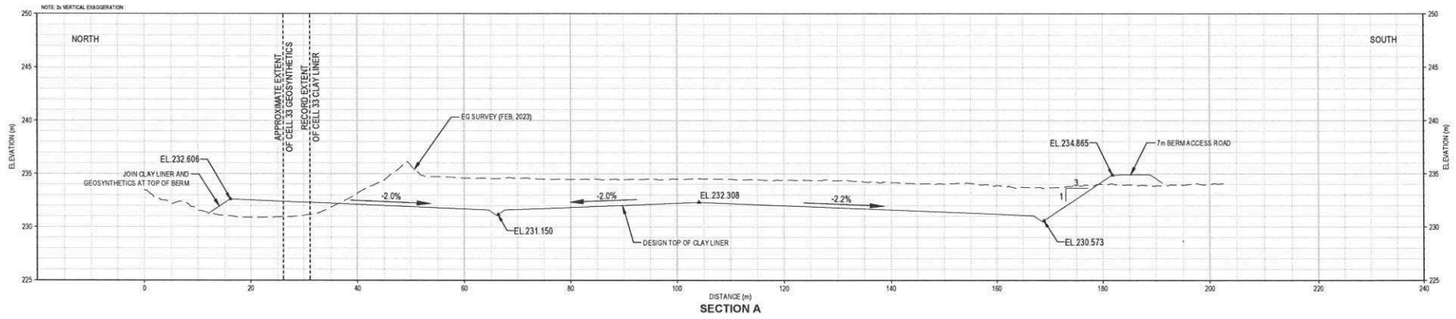

SECTION A

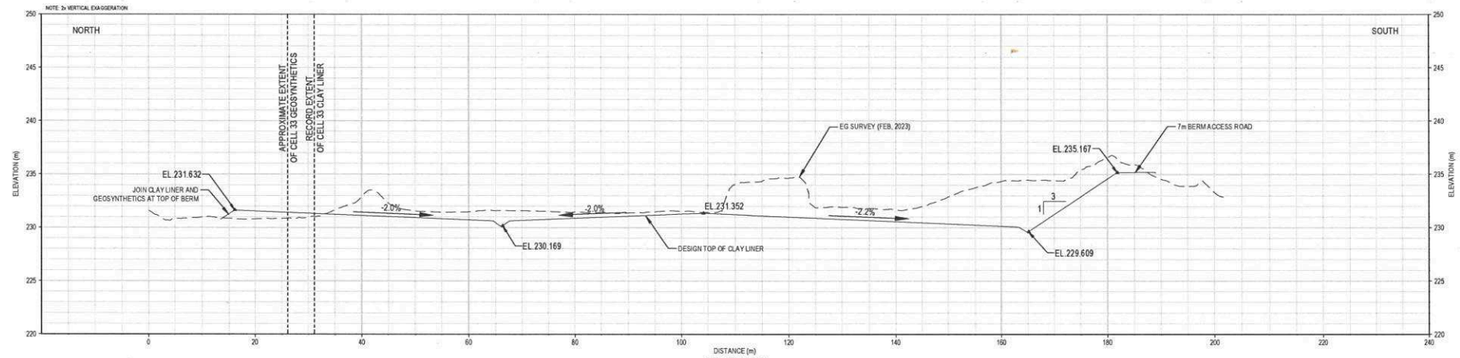

SECTION B

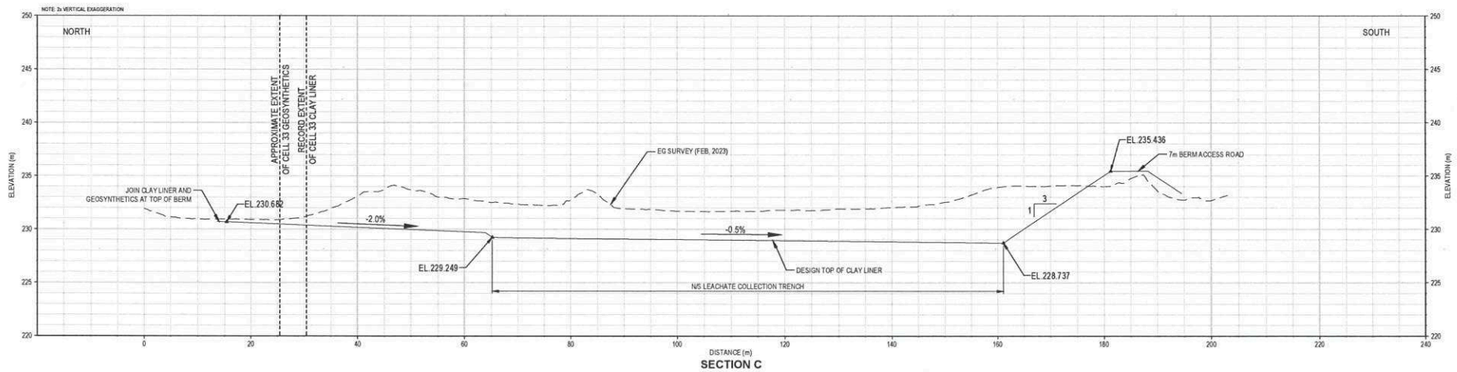

SECTION C

0 25 m
Scale: 1:500

B.M.
ELEV.

CONSTRUCTION COMPLETION DATE: YYYY MM DD

NO.	REVISIONS	DATE	BY
1	ISSUED FOR TENDER	MAR 29/23	AR

DESIGNED BY	ARR	CHECKED BY	ARR
DRAWN BY	DRG	APPROVED BY	ARR
SCALE: HORIZONTAL	AS SHOWN	RELEASED FOR CONSTRUCTION	
VERTICAL	N/A		
DATE	2023 03 28	DATE	

PLOT DATE: 2023 03 28

ENGINEER'S SEAL

PROVINCE OF MANITOBA
RAICHURA
Member
23942
REGISTERED PROFESSIONAL ENGINEER
2023-03-28

CONSULTANT DRAWING NUMBER
C3002

BID OPPORTUNITY: 627-2022

Winnipeg

THE CITY OF WINNIPEG
WATER AND WASTE DEPARTMENT
SOLID WASTE SERVICES

BRADY ROAD RESOURCE MANAGEMENT FACILITY
AREA A CONSTRUCTION – CELL 34

SECTIONS A, B AND C

SHEET 3 OF 9

CITY DRAWING NUMBER
1-0400A-C0110-001

FILE PATH: Q:\Edmonton\Drafting\00_MASTER PROJECT BASE PLANS\Brady Road RMF-Winnipeg MB\PROJECTS\SWMONMB032C