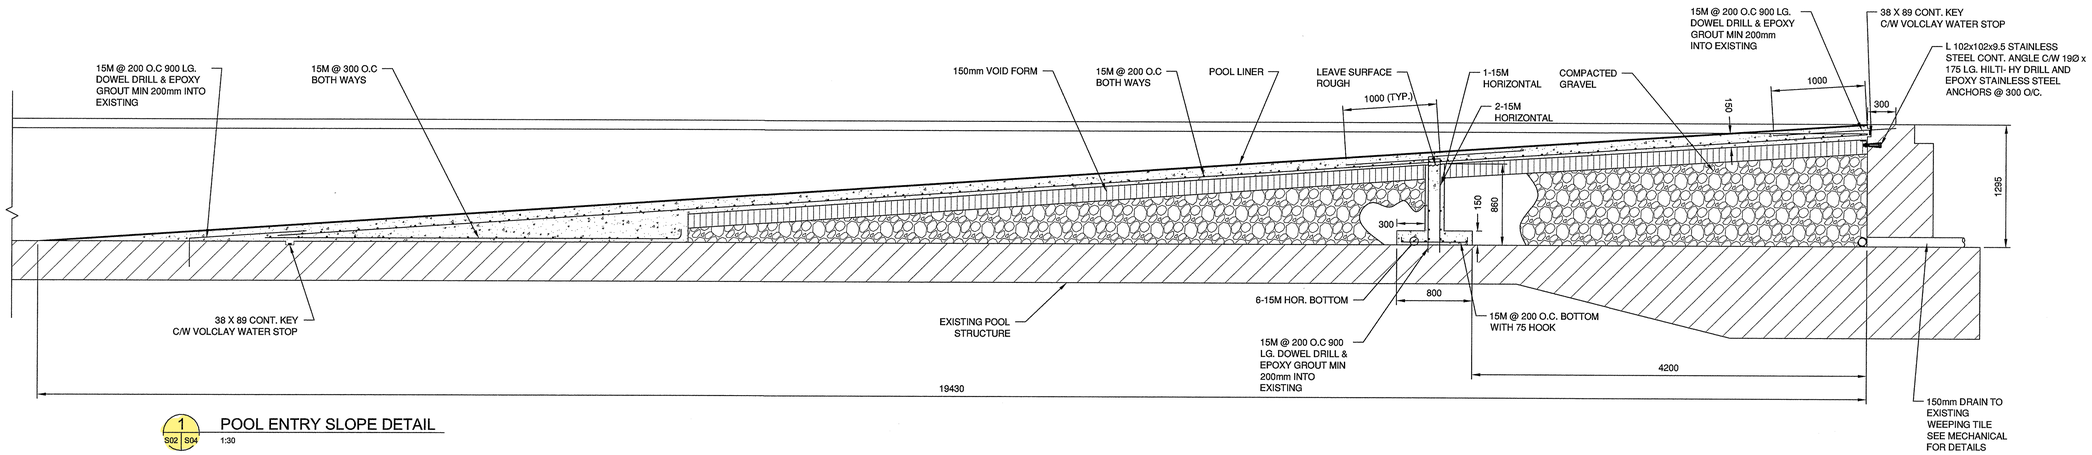

1 S02 S04 POOL ENTRY SLOPE DETAIL
1:30

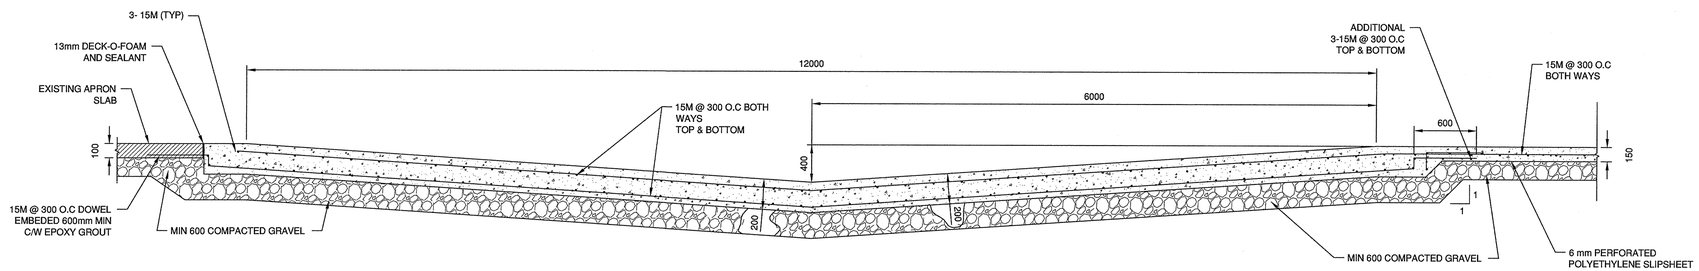

2 S02 S04 WADING POOL SECTION
1:30

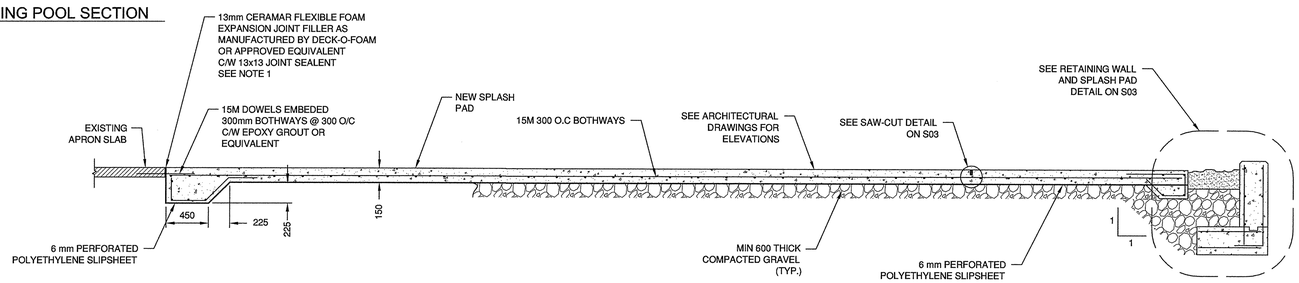

3 S02 S04 SPLASH PAD SECTION
1:30

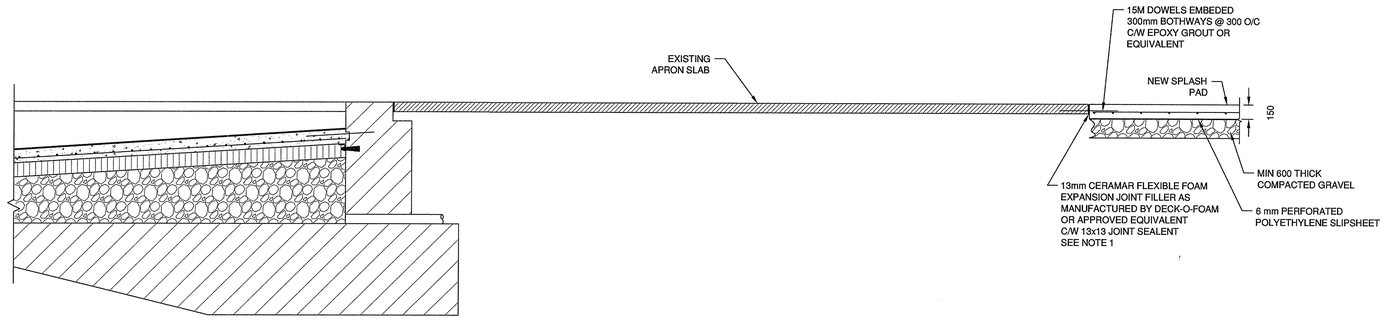

4 S02 S04 APRON DETAIL
1:30

NOTES:

1. WATER PLAY FEATURES TO BE MOUNTED ON PRECAST SUPPORT PADS PROVIDED BY CONTRACTOR. PRECAST PADS TOP-SIDE ANCHORS TO BE CAST INTO SPRAY PAD SLAB. SUBMIT PROPOSED DETAIL TO ENGINEER FOR REVIEW AND APPROVAL PRIOR TO INSTALATION
2. JOINT SEALANT SHALL BE SIKAFLEX 2C NS/NC COLOUR GRAY AS MANUFACTURED BY SIKA CANADA OR APPROVED EQUIVALENT.
3. ALL REBAR EXCEPT POLES AND LIGHT STANDARDS TO BE EPOXY COATED

GENIVAR
10 PRAIRIE WAY
WINNIPEG, MB R2J 3J8
Tel: (204)477-6650
Fax: (204)474-2864

ISSUED FOR CONSTRUCTION

REV	DESCRIPTION	DATE	BY

SEAL:
APEGM
Certificate of Authorization
Genivar Consultants Limited Partnership
No. 4318 Date: August 21, 2009

SEAL:
PROVINCE OF MANITOBA
Chamvarnpornkorn
Member
35050
REGISTERED PROFESSIONAL ENGINEER

THIS DRAWING MUST NOT BE SCALED.

THE GENERAL CONTRACTOR SHALL VERIFY ALL DIMENSIONS, DATUMS AND LEVELS PRIOR TO COMMENCEMENT OF WORK AND IS HELD RESPONSIBLE FOR REPORTING ANY DISCREPANCY OR OMISSION TO NEIL COOPER ARCHITECT INC IMMEDIATELY.

THIS DRAWING AND DESIGN MAY NOT BE USED ON OTHER PROJECTS WITHOUT WRITTEN PERMISSION FROM: GENIVAR CONSULTANTS LIMITED PARTNERSHIP

DRAWING:
SECTIONS AND DETAILS

PROJECT:
KILDONAN PARK URBAN OASIS
Winnipeg, Manitoba

Neil Cooper Architect Inc.
10-395 Berry Street, Winnipeg, Manitoba R3J 1N6

DRAWN BY:	CHECKED BY:	SHEET NO:	REV NO:
R.D	P.C	S04	
DATE: AUG 25, 2009			
SCALE: 1:30			
FILE: WE-09-103-00-WE			