A1 SIZE - 594mm x 841mm

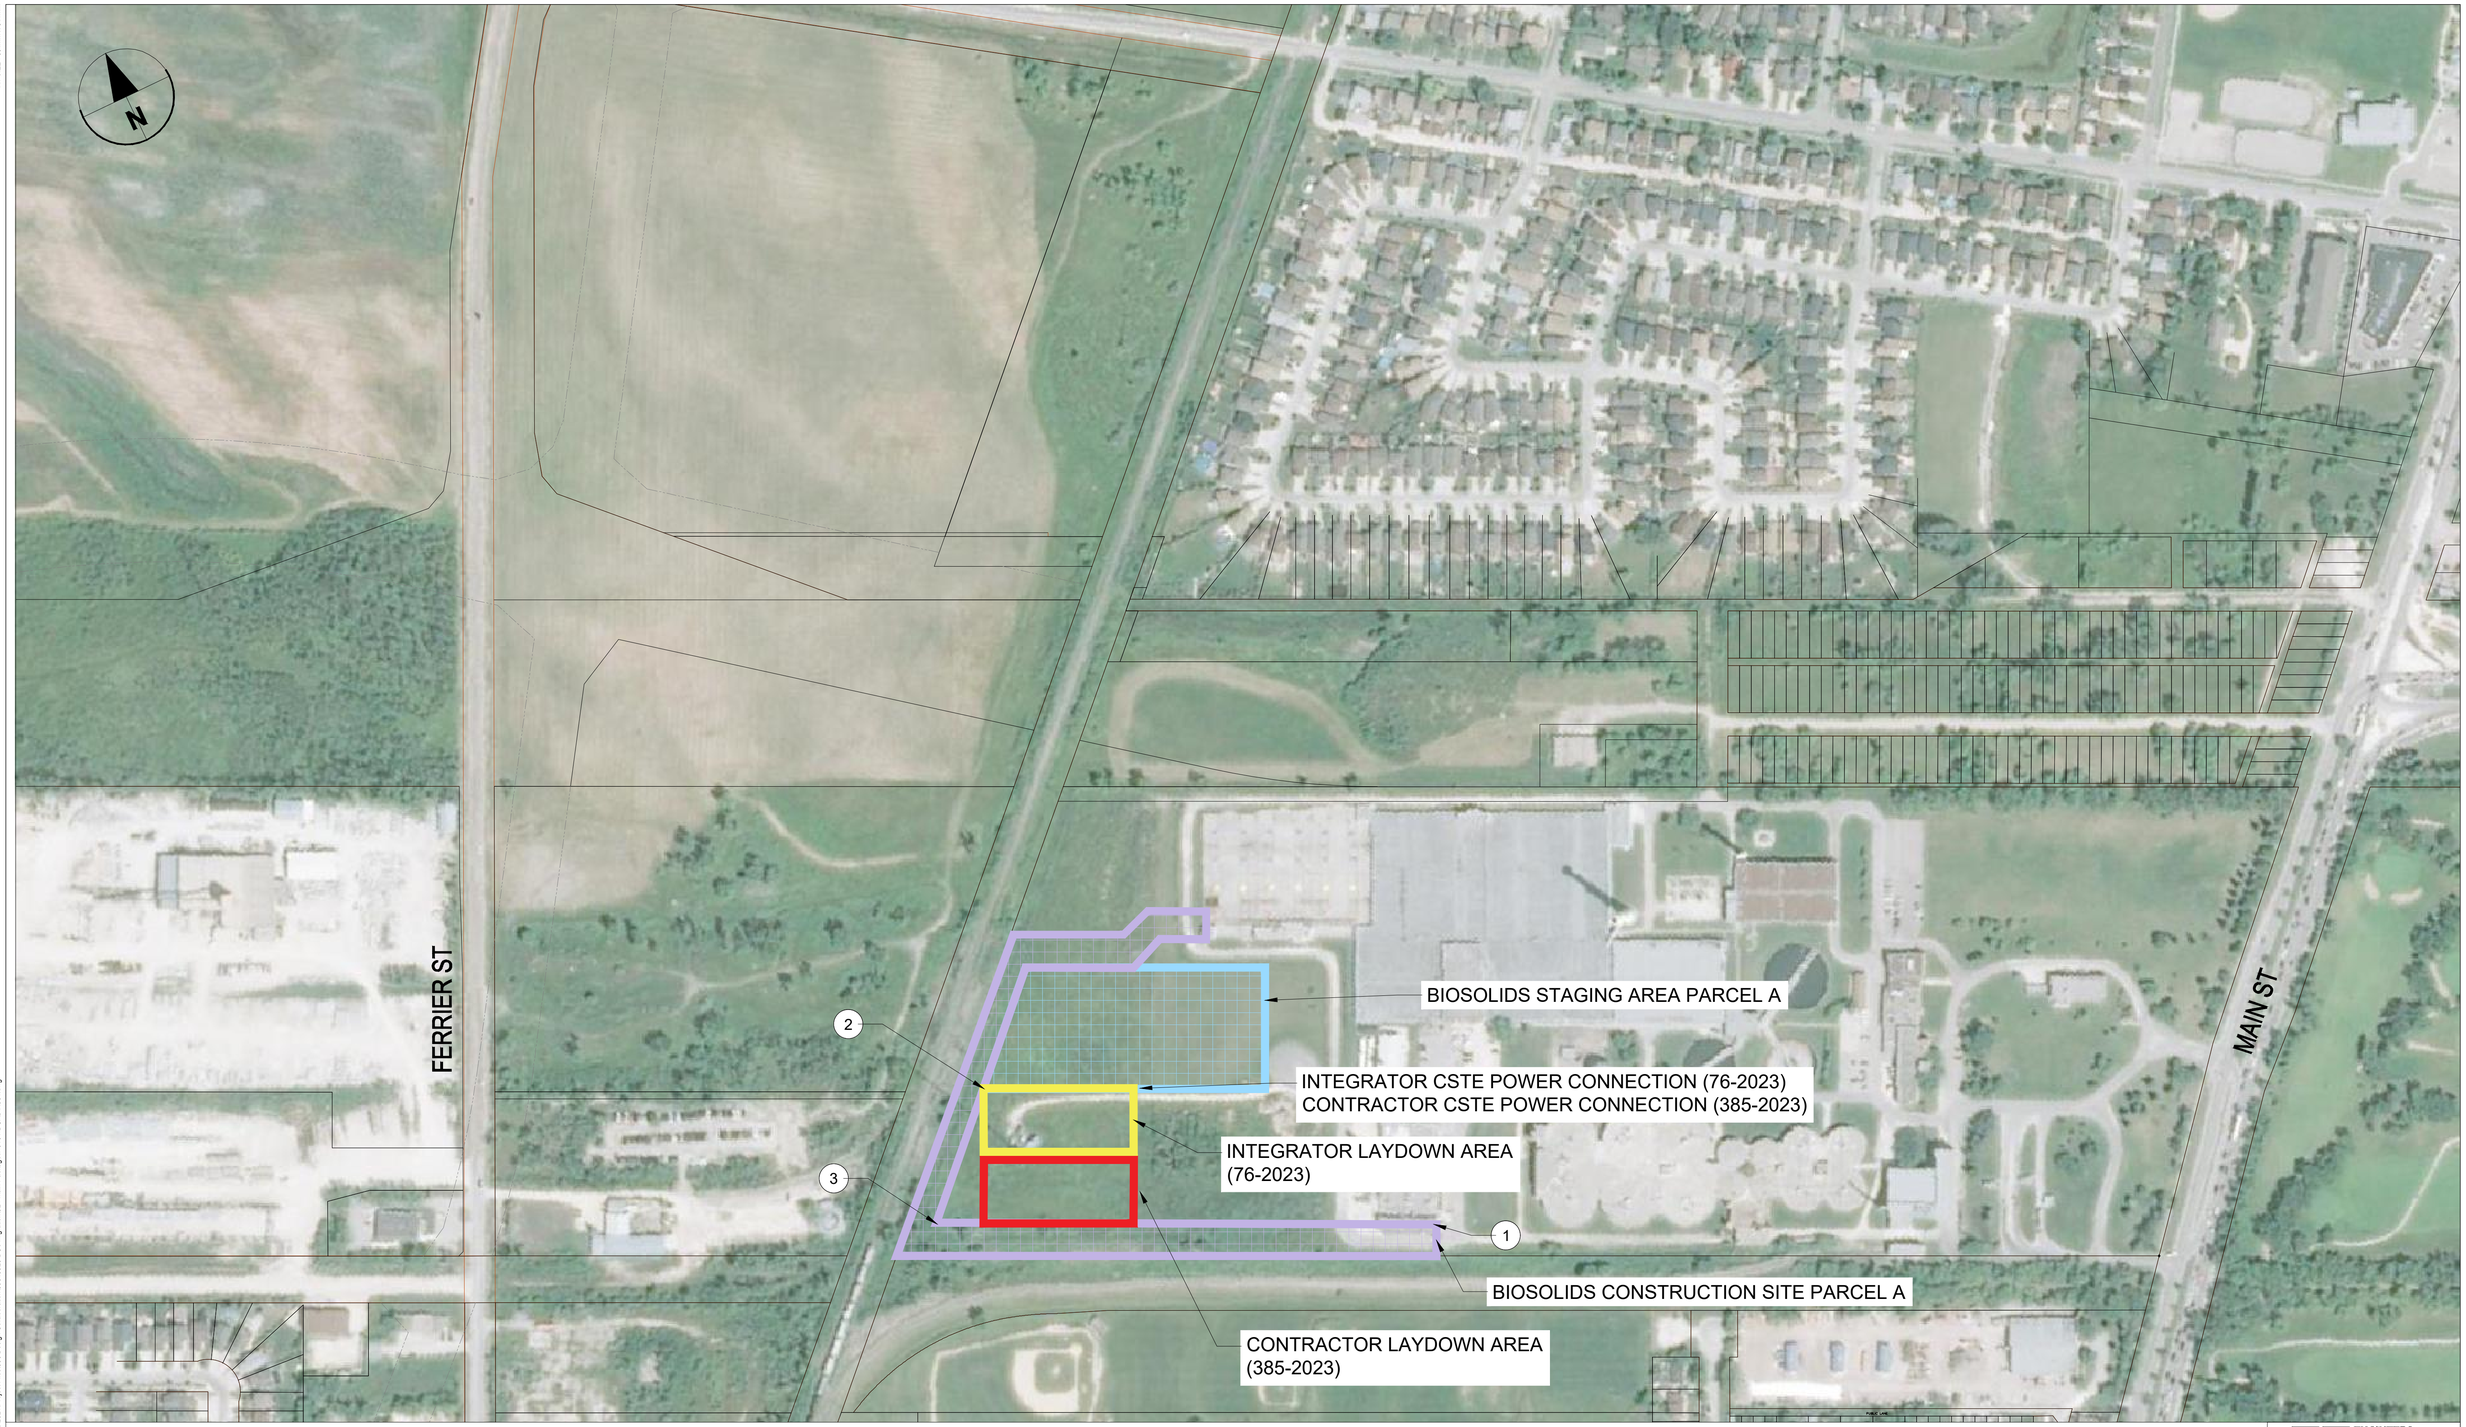

ENGINEERS GEOSCIENTISTS MANITOBA
Certificate of Authorization
AECOM Canada Ltd.
No. 4671 Date: 2023/12/08

POINT TABLE

POINT #	NORTHING	EASTING
1	5534989.82	635420.84
2	5535195.84	635190.68
3	5535129.79	635125.87

REF. NO.	DRAWING TITLE	DRAWING NUMBER
REFERENCE DRAWING		

NO.	REVISIONS	DATE	DESIGN	CHECK
1	ISSUED FOR ADDENDUM 1	2024-01-25	KG	SDS

AECOM

DESIGNED BY: KG	CHECKED BY: SDS
DRAWN BY: KG	APPROVED BY: SB
SCALE: NTS	RELEASED FOR CONSTRUCTION BY:
DATE: 2024-01-25	DATE:
CONSULTANT NO.:	

ENGINEER'S SEAL
PROVINCE OF MANITOBA
01/25/2024
S.D. SYMONS
Member
43183
REGISTERED PROFESSIONAL ENGINEER

Winnipeg
THE CITY OF WINNIPEG
WATER AND WASTE DEPARTMENT

NORTH END SEWAGE TREATMENT PLANT
DCS MIGRATION
GENERAL ARRANGEMENT
SITE LAYDOWN

CITY DRAWING NUMBER	SHEET	REV.	SIZE
1-0101-DGAD-A001	001	1	A1

LAST SAVE: 2024/01/25 11:05 AM
PATH: C:\Users\Katherine.Gledson\DC\ACCDocs\AECOM\City of Winnipeg - NEWPCC Upgrades-22021\Project Files\900 Design Collaboration\60643525 DCS Migration\02 - Main Package\1-0101-DGAD-A001.dwg