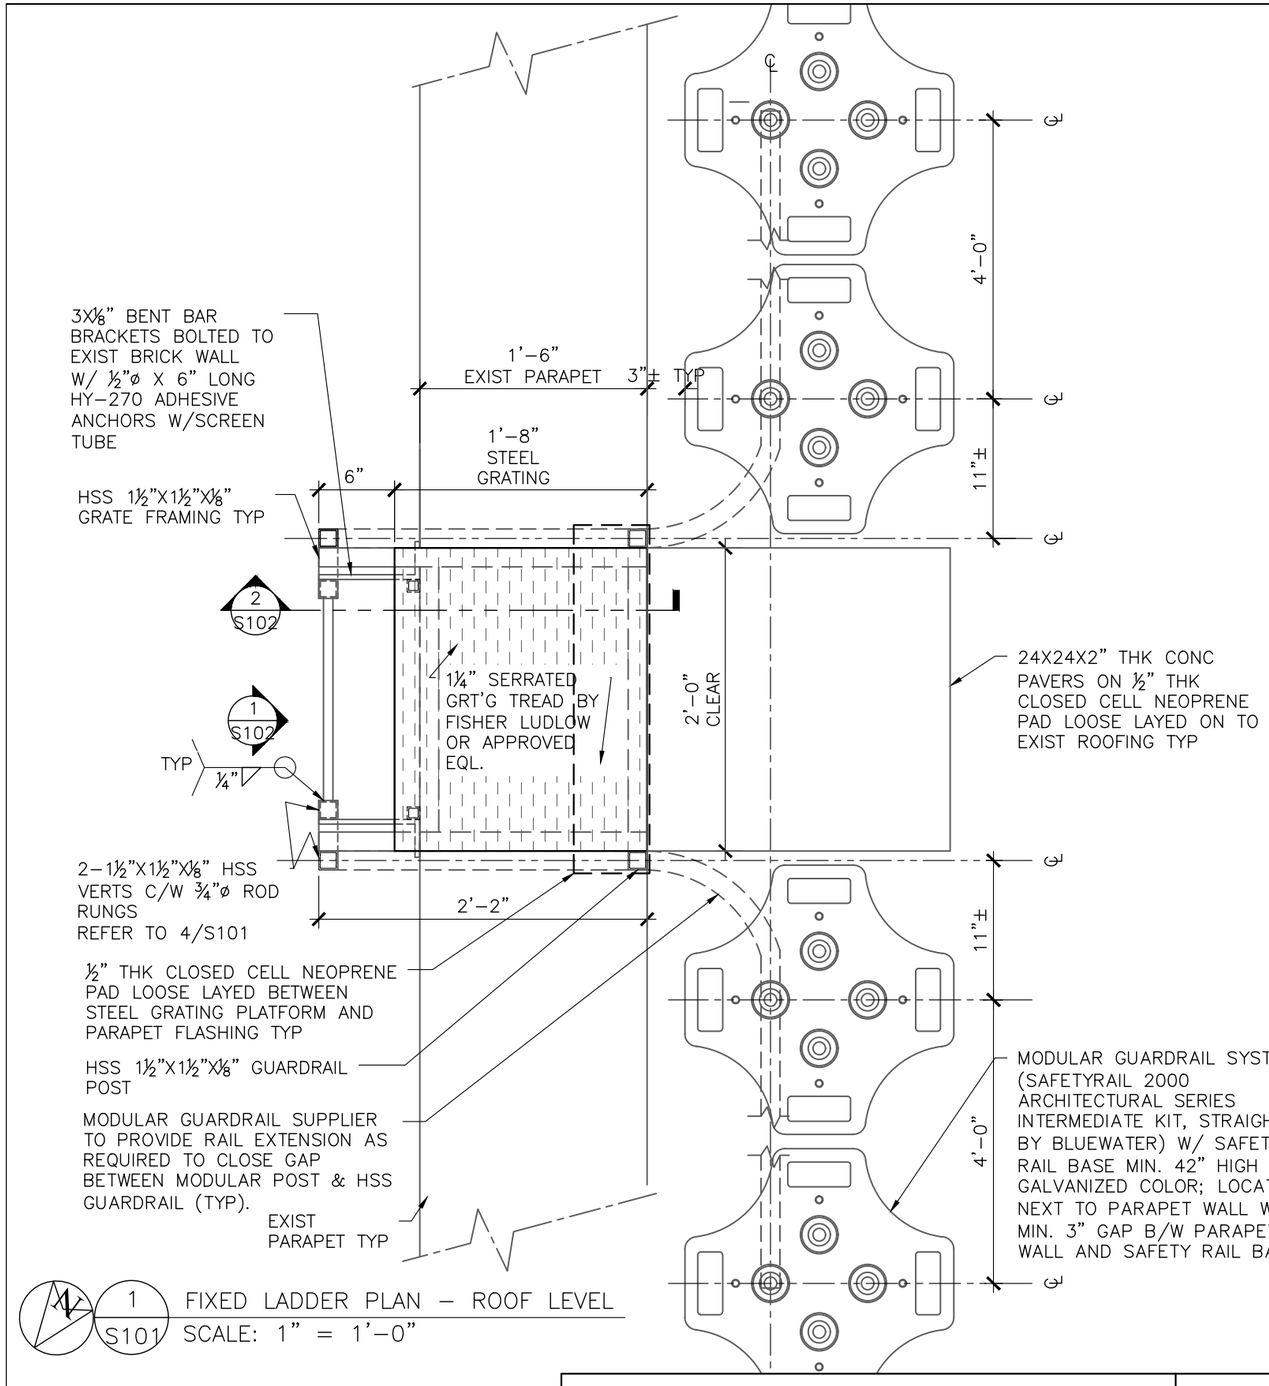

1 / S101 FIXED LADDER PLAN – ROOF LEVEL
SCALE: 1" = 1'-0"

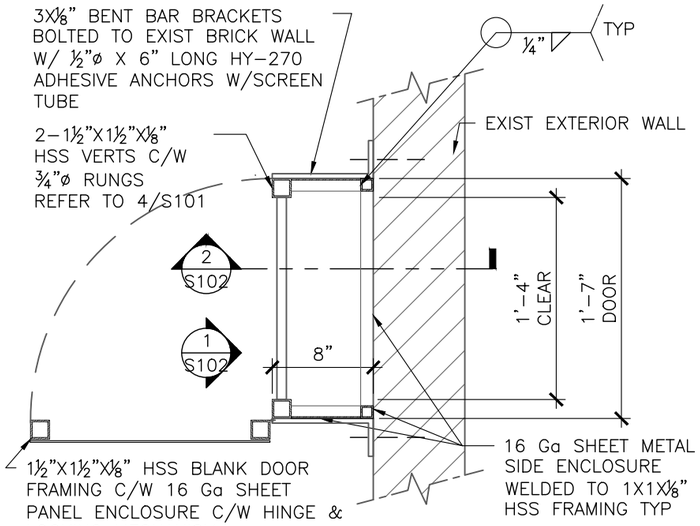

2 / S101 FIXED LADDER PLAN LOWER LEVEL
SCALE: 1" = 1'-0"

ISSUED FOR CONSTRUCTION

NOTE:
PROVIDE CAP PLATES AT HSS OPEN ENDS TYP.

CONTRACTOR TO VERIFY HT OF CURB & ADJUST THE LANDING TO SUIT.

NEW ROOF ACCESS FIXED LADDER

195 TECUMSEH ST
WINNIPEG MANITOBA R3E 3S3

CHARLESON Engineering Ltd
STRUCTURAL CONSULTANTS
103B-1479 BUFFALO PLACE
WINNIPEG, MB R3T 1L7
PHONE NO : 204-895-1474
EMAIL: KEN@CHARLESONENG.CA

DESIGNED BY: KC	PROJECT #: 22110		
DRAWN BY: AMD	DATE: JUNE 21,2023		
REVIEWED BY: KC	SCALE: AS SHOWN	S101	