FILE NAME: 0266GM02.dwg

DATE: 2019.08.16

SHEET TITLE: SECOND FLOOR PLAN

PROJECT No:

ADDRESS: 266 GRAHAM AVENUE

NOTES:

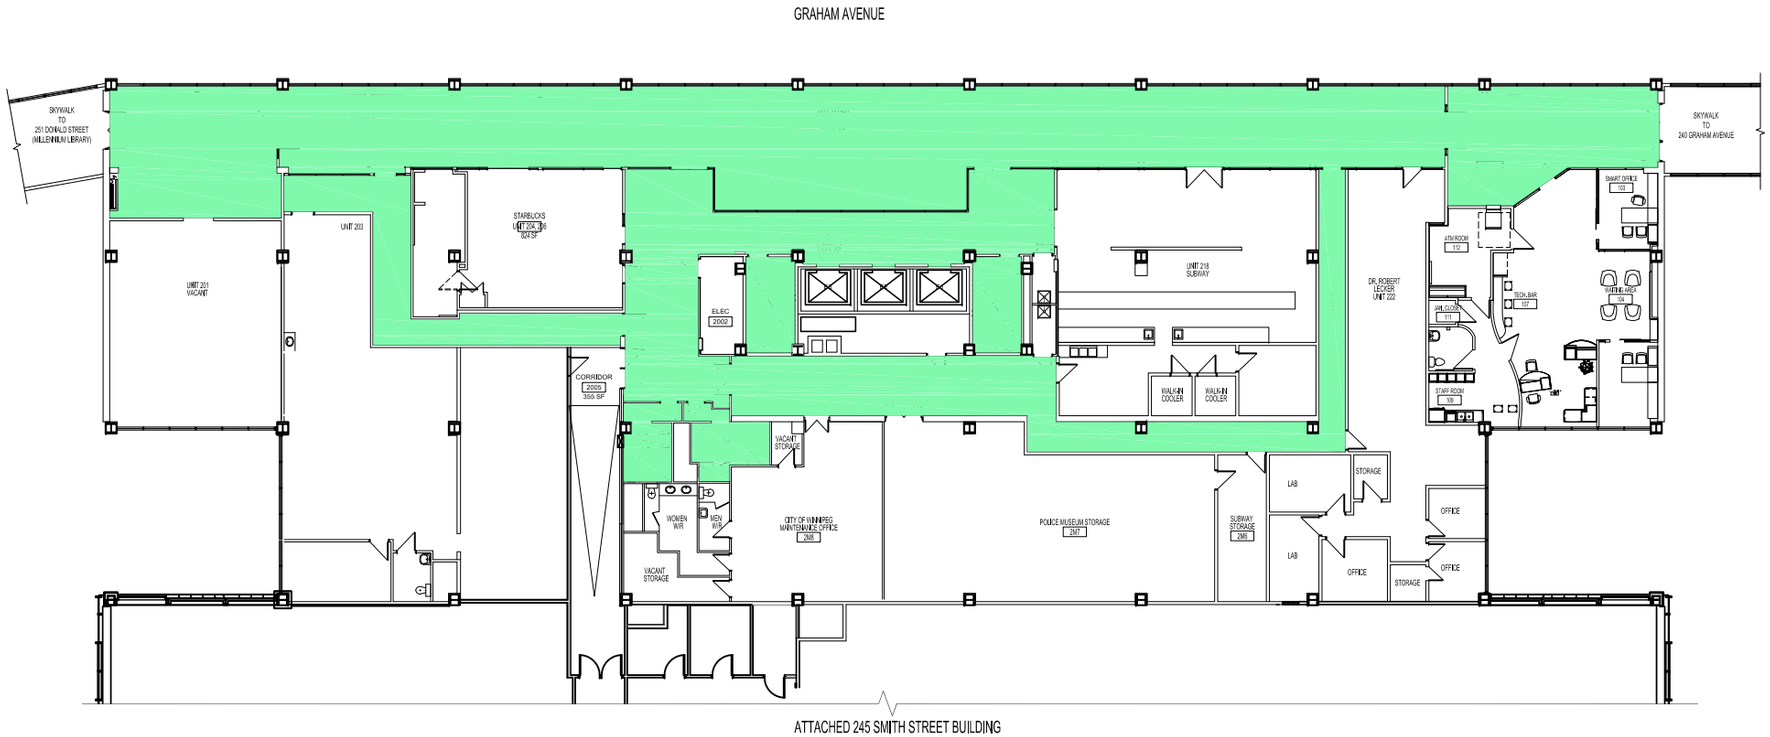

NORTH

SECOND FLOOR PLAN
SCALE: 3/32"=1'-0"

266 Graham Ave.
Second Floor Office Tower
Skywalk Level
Areas to Clean = 7,077 s.f.

No.	REVISION/DESCRIPTION	BY	DATE

SEAL

CEA/MN/LK/RO/TA/SFC

DRAWN	CHECKED	DESIGNED	APPROVED
DATE 2019.08.16	USER APPROVAL		

Winnipeg

THE CITY OF WINNIPEG
PLANNING, PROPERTY AND DEVELOPMENT DEPARTMENT
MUNICIPAL ACCOMMODATIONS DIVISION
3-65 GARRY STREET, R3C 4K4

PROJECT
TOWER

266 GRAHAM AVENUE

SHEET TITLE
SECOND FLOOR PLAN
SKYWALK AND ACCESS TO 245 SMITH STREET

ITEM No.2C RFP # 491-2023

SCALE	PROJECT No:	SHEET No:
AS SHOWN		A3

DRAWING SHEET SIZE: A1 (841mm x 594mm) PLOT 1:1