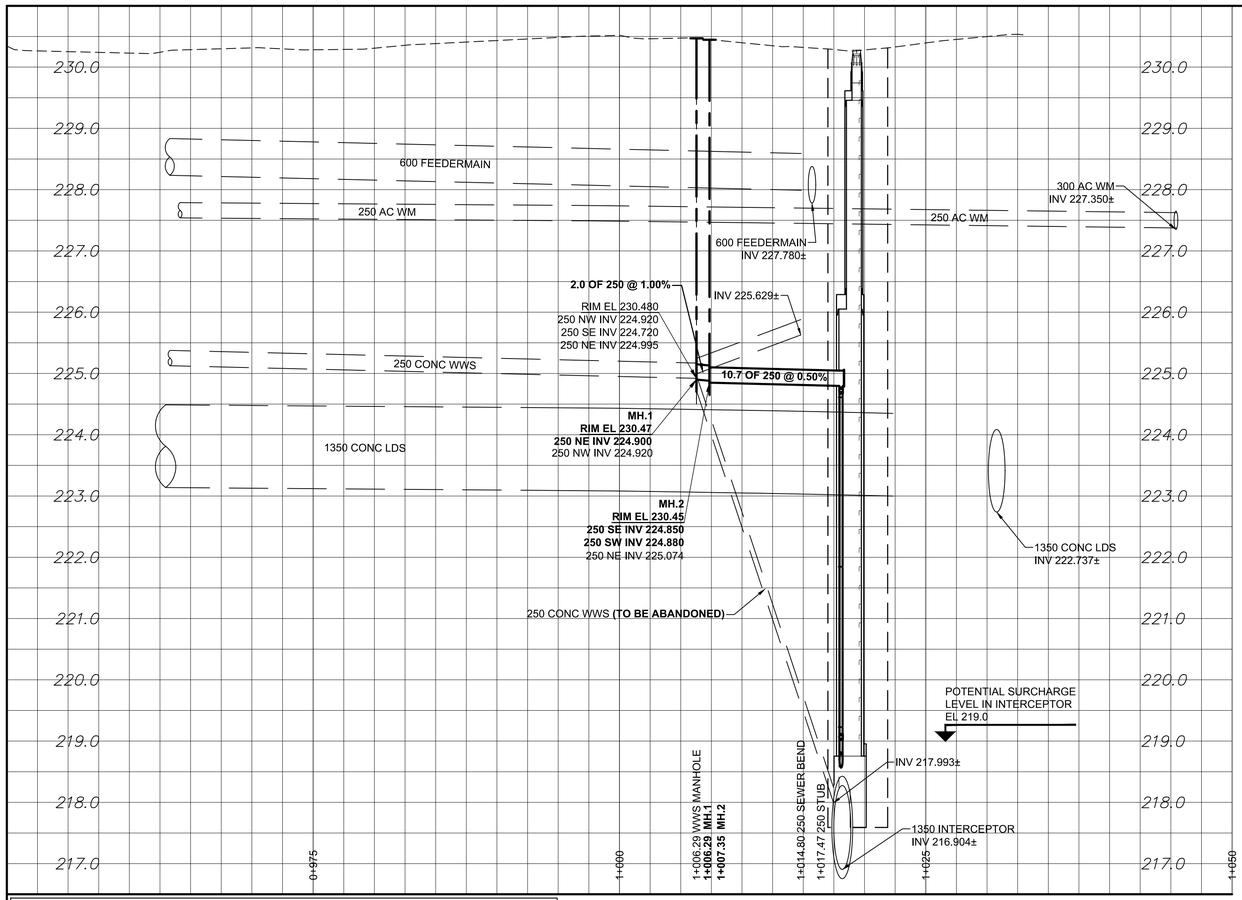

NOTE: CHAINAGES SHOWN ARE ALONG ℄ OF EXISTING 250 WWS STA. 1+000.000 =

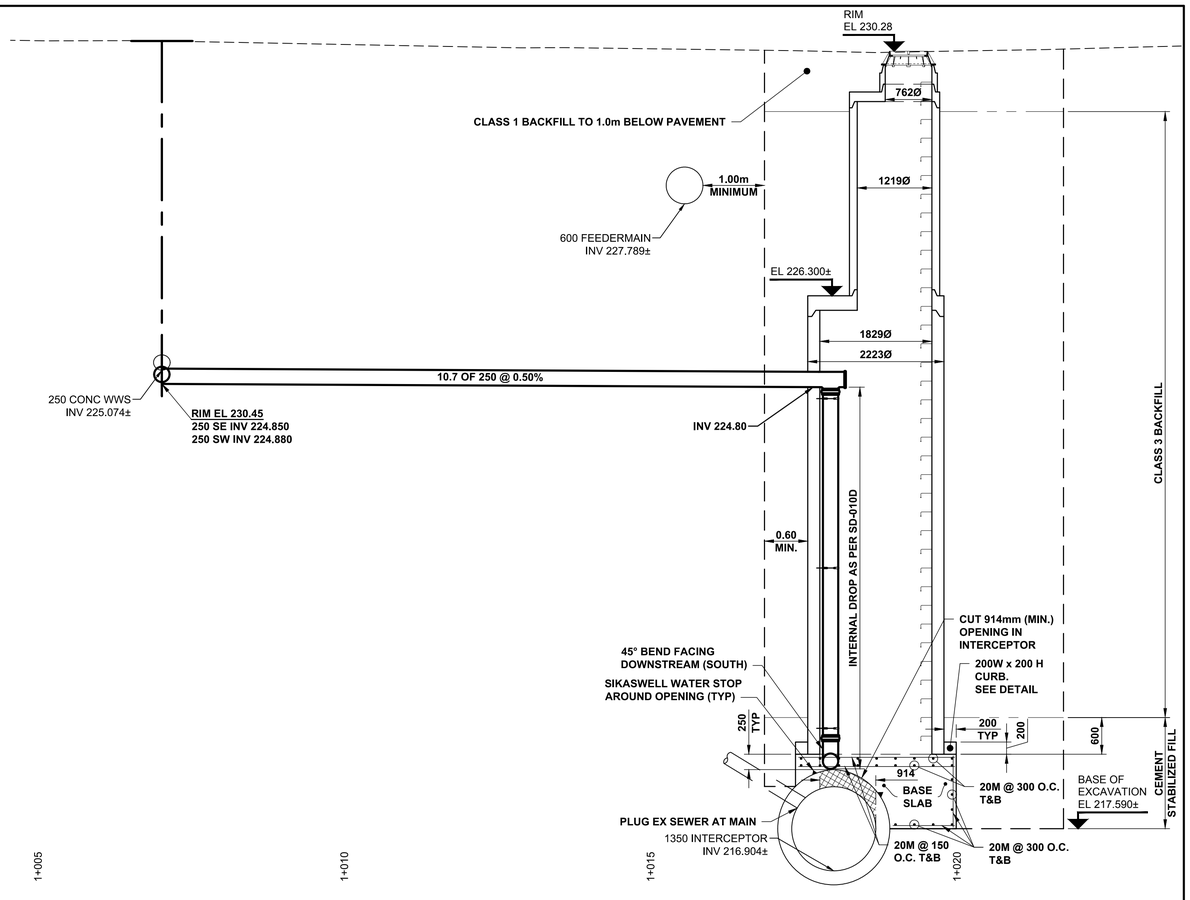

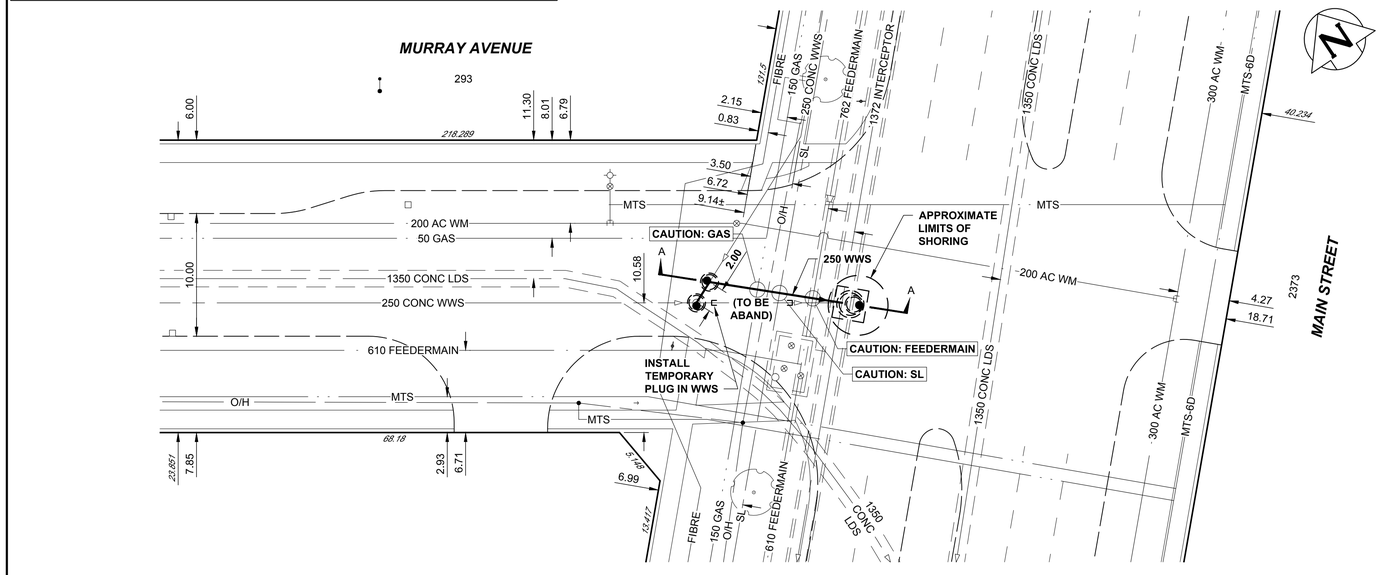

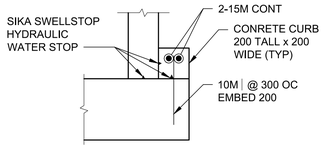

DETAIL
CONCRETE CURB

0 500 1000 mm
1:20

A SECTION
Scale 1:50

0 1.25 2.5 m

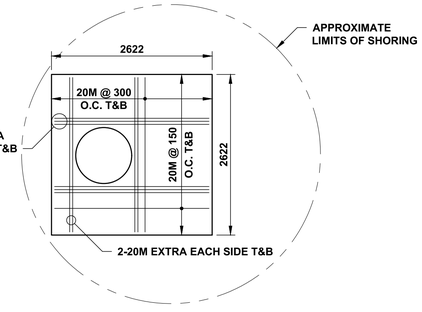

PLAN
Scale 1:50

0 1.25 2.5 m

ENGINEERS GEOSCIENTISTS MANITOBA
Certificate of Authorization
AECOM Canada Ltd.
No. 4671 Date: JAN. 20/23

METRIC
WHOLE NUMBERS INDICATE MILLIMETRES
DECIMALIZED NUMBERS INDICATE METRES

0.0 5.0 10.0 15.0 20.0 25.0

WARNING
IF POWER EQUIPMENT OR EXPLOSIVES ARE TO BE USED FOR EXCAVATION ON THIS PROJECT THE CONTRACTOR MUST:

1) NOTIFY THE GAS COMPANY OF THE PROPOSED LOCATION OF EXCAVATION.

2) TAKE PRECAUTION TO AVOID DAMAGE TO GAS COMPANY INSTALLATIONS.

SEE PROVINCIAL REGULATION 210/72 FOR DETAILS

LOCATION APPROVED
UNDERGROUND STRUCTURES

SUPV. U/G STRUCTURES COMMITTEE _____ DATE _____

NOTE:

LOCATION OF UNDERGROUND STRUCTURES AS SHOWN ARE BASED ON THE BEST INFORMATION AVAILABLE BUT NO GUARANTEE IS GIVEN THAT ALL EXISTING UTILITIES ARE SHOWN OR THAT THE GIVEN LOCATIONS ARE EXACT. CONFIRMATION OF EXISTENCE AND EXACT LOCATION OF ALL SERVICES MUST BE OBTAINED FROM THE INDIVIDUAL UTILITIES BEFORE PROCEEDING WITH CONSTRUCTION.

B.M.
ELEV.

CONSTRUCTION COMPLETION DATE: YYYY MM DD

NO.	REVISIONS	DATE	BY
0	ISSUED FOR CONSTRUCTION	20/01/23	ADL

AECOM

DESIGNED BY	JAT	CHECKED BY	MGM
DRAWN BY	ADL	APPROVED BY	K FITCHETT
SCALE: HORIZONTAL	1:250	RELEASED FOR CONSTRUCTION	S. COURNOYER
VERTICAL	1:50		
DATE	2023 01 19	DATE	JAN. 20/23

PLOT DATE: 2023 01 19

ENGINEER'S SEAL

ORIGINAL SIGNED BY J.A. THOMPSON 23/01/20

CONSULTANT DRAWING NUMBER
C-1001

Winnipeg

THE CITY OF WINNIPEG
WATER AND WASTE DEPARTMENT
ENGINEERING DIVISION

MURRAY AVENUE
WATERWATER SEWER REPLACEMENT
PLAN / PROFILE
MURRAY AVENUE
AT MAIN STREET

SHEET 3 OF 3
CITY DRAWING NUMBER
13204

Tender No: 65-2023
CONTRACT NUMBER: ___

FILE PATH: C:\Users\leippla\Documents\Work From home\Main and Murray\900_CAD_GIS\910_CAD\20-SHEETS\
FILE NAME: 60680190-SHT-30-M+M-C-1001.dwg