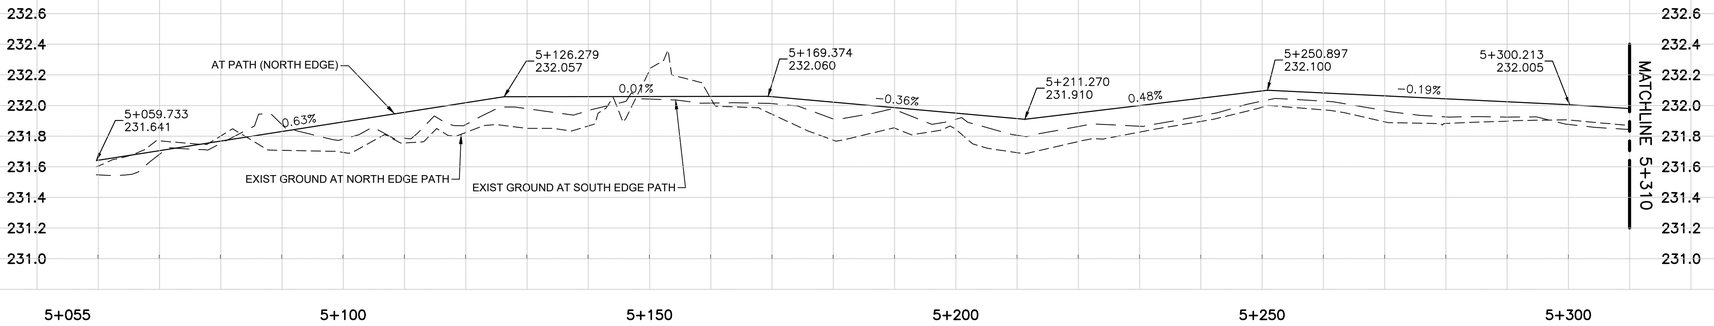

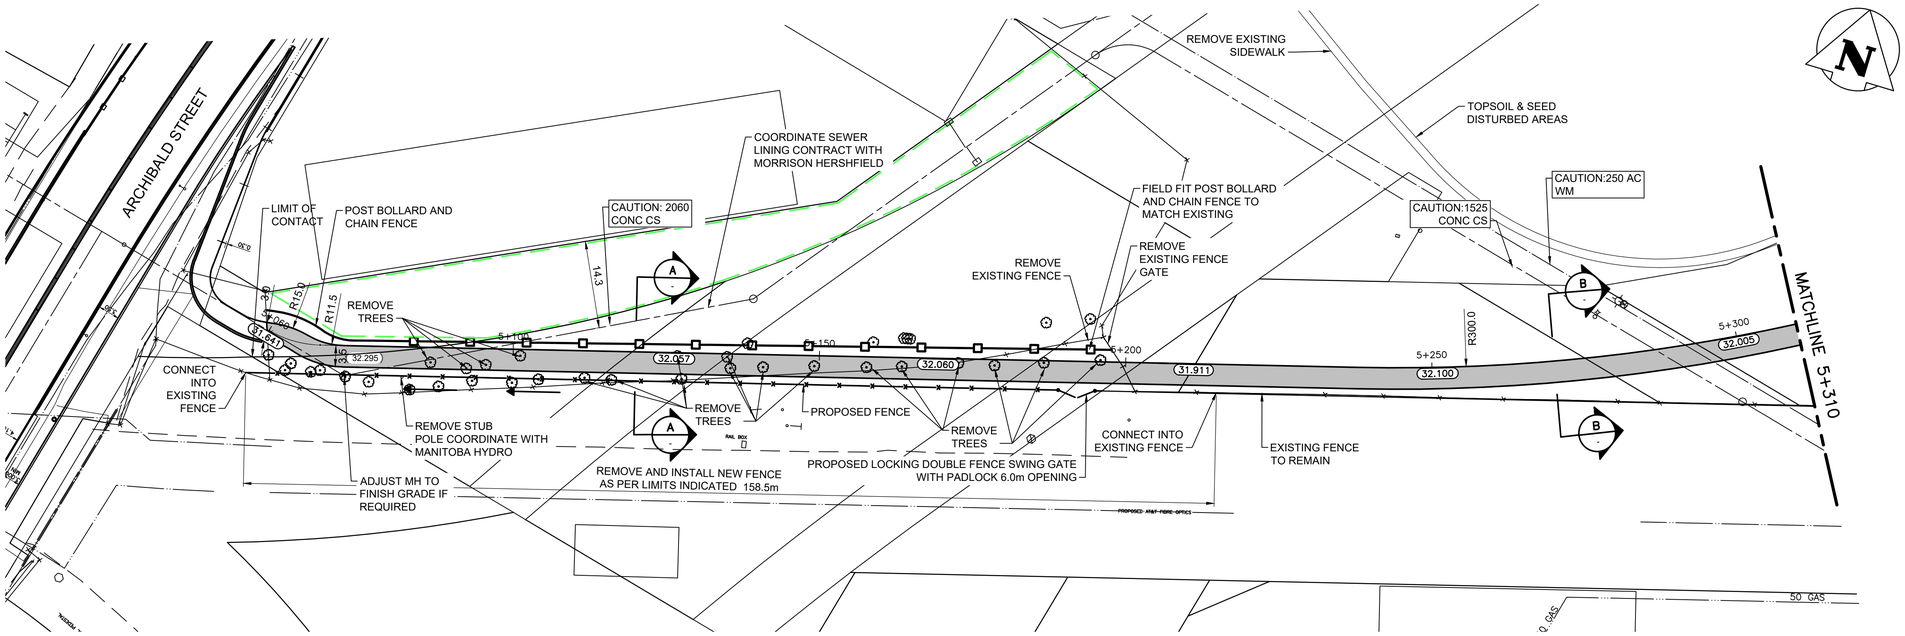

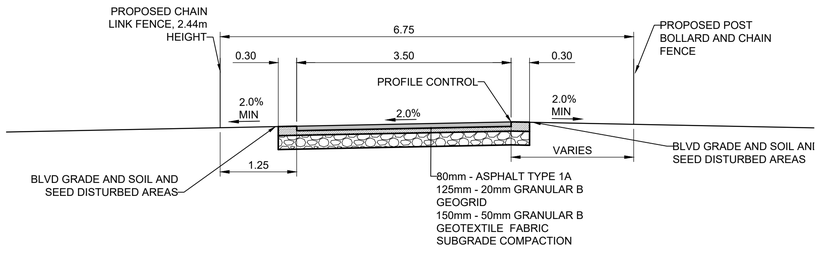

A
-
CROSS SECTION STA 5+125

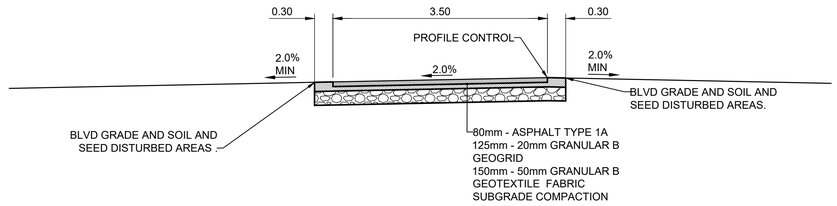

B
-
CROSS SECTION STA 5+270

METRIC

WHOLE NUMBERS INDICATE MILLIMETRES
DECIMALIZED NUMBERS INDICATE METRES

EXISTING	LEGEND–PLAN	PROPOSED	EXISTING	LEGEND–PLAN	PROPOSED	EXISTING	LEGEND–PROFILE	PROPOSED
150 WM	WATERMAIN	150 WM		HYDRO		150 WM	WATERMAIN	150 WM
	HYDRANT			M.T.S.			HYDRANT, VALVE	
	VALVE			CONCRETE		300 LDS	LAND DRAINAGE SEWER	300 LDS
300 LDS	LAND DRAINAGE SEWER	300 LDS		MILL AND FILL OVERLAY		250 WWS	WASTE WATER SEWER	250 WWS
250 WWS	WASTE WATER SEWER	250 WWS		CONCRETE SIDEWALK			C PROFILE	
	MANHOLE		BH17	BOREHOLE			NORTH OR WEST GUTTER	
	CATCH BASIN/CATCH PIT			SEEDING			LEASED PROPERTY	
	CURB INLET			PROPERTY LINE			NORTH OR WEST P	
	CURB RENEWAL			SURVEY BAR			SOUTH OR EAST P	
	GRAVEL		(31.334)	ELEVATION	(32.23)		NORTH OR WEST DITCH	
	GAS			SIDEWALK DETECTABLE			SOUTH OR EAST DITCH	

LOCATION APPROVED
UNDERGROUND STRUCTURES

SUPV. U/G STRUCTURES COMMITTEE — DATE

NOTE:
LOCATION OF UNDERGROUND STRUCTURES AS SHOWN ARE BASED ON THE BEST INFORMATION AVAILABLE BUT NO GUARANTEE IS GIVEN THAT ALL EXISTING UTILITIES ARE SHOWN OR THAT THE GIVEN LOCATIONS ARE EXACT. CONFIRMATION OF EXISTENCE AND EXACT LOCATION OF ALL SERVICES MUST BE OBTAINED FROM THE INDIVIDUAL UTILITIES BEFORE PROCEEDING WITH CONSTRUCTION.

B.M. ELEV.

NO.	REVISIONS	DATE	BY
0	ISSUED FOR TENDER	24.01.23	D.J.M.
DATE	2023.08.16		

Stantec
500 - 311 Portage Avenue, Winnipeg MB Canada
www.stantec.com

DESIGNED BY	D.J.M.	CHECKED BY	D.J.M.
DRAWN BY	V.K.	APPROVED BY	M.E.E.
HOR. SCALE:	1:500	RELEASED FOR CONSTRUCTION:	
VERTICAL:	1:20	DATE	

ENGINEER'S SEAL
PROVINCE OF MANITOBA
M.E. EDGAR
Member
45339
REGISTERED PROFESSIONAL ENGINEER
2024-01-23

CONSULTANT DRAWING NO.
C–201

APEGM
Certificate of Authorization
Stantec Consulting Ltd.
No. 1301

KEY PLAN

Winnipeg
THE CITY OF WINNIPEG
PUBLIC WORKS DEPARTMENT
ENGINEERING DIVISION

NORTH EAST PIONEERS GREENWAY
ACTIVE TRANSPORTATION PATH
PLAN AND PROFILE
STA 5+055 TO STA 5+310

SHEET	2 OF 5
CAD FILE DRAWING NUMBER	07560c–201–xxx.dwg
CITY DRAWING NUMBER	P-3578-2

\\Cr-0f345-prdfs01\workgroup\137\active\137075601\300_drawing\0302_sheet_files\02_civil\07560c-201-XXX.dwg
2024/01/23 2:23 PM By: Edmund.Chan@stantec.com