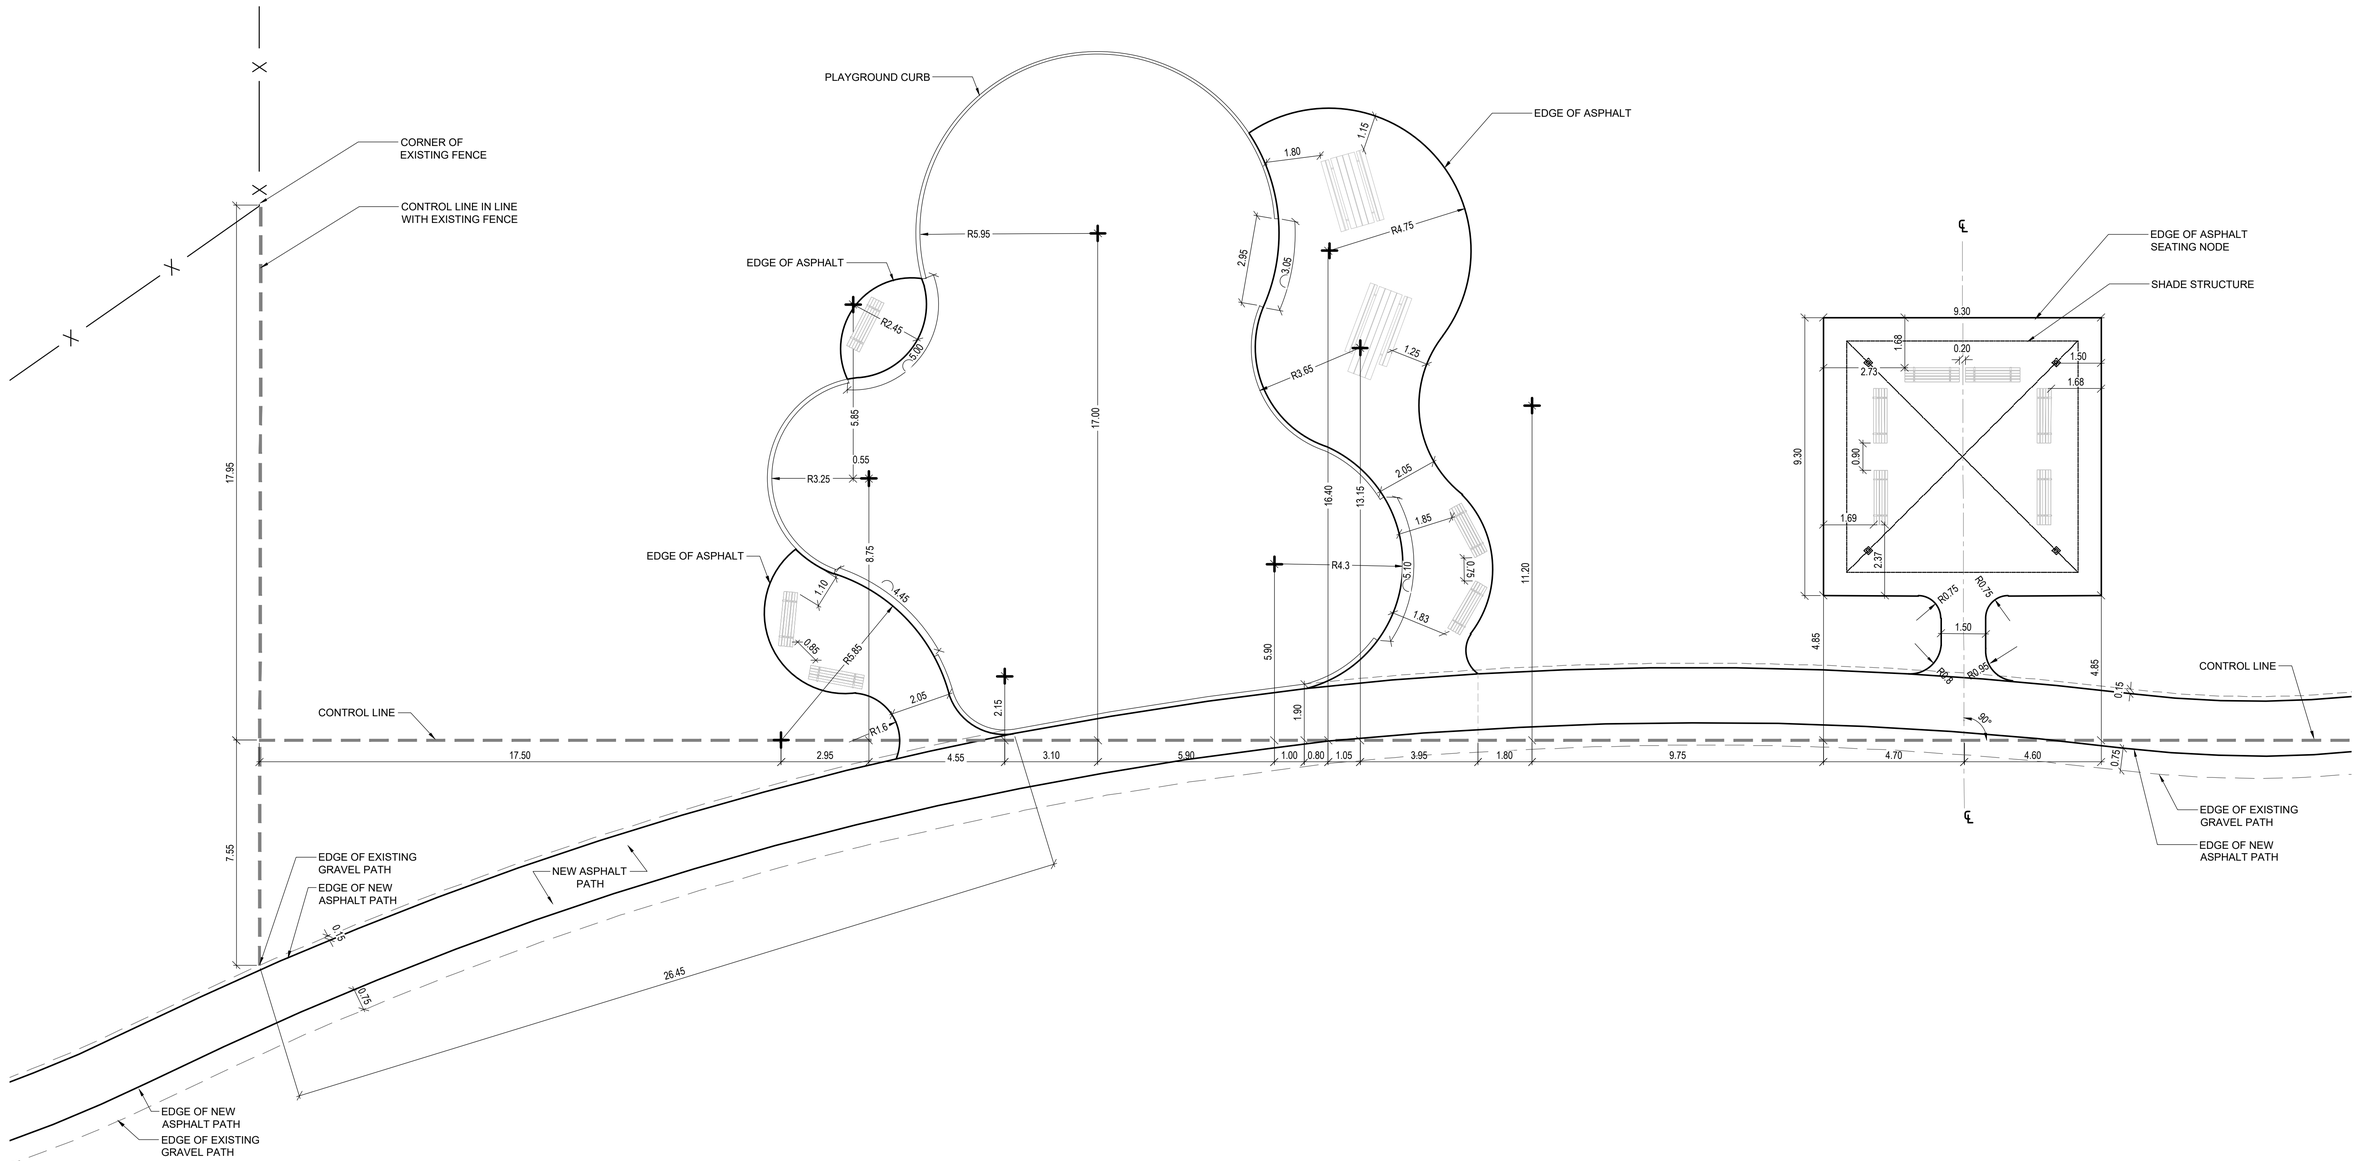

1 / L2 LAYOUT PLAN

SCALE - 1 : 100

0 1 2 5m

N

LAYOUT NOTES

1. ALL EXISTING STRUCTURES, TREES, SHRUBS, SIDEWALKS, CURBS, SOD, UTILITIES AND PAVING TO BE PROTECTED (UNLESS OTHERWISE NOTED) DURING CONSTRUCTION TO CITY OF WINNIPEG STANDARDS. CONTRACTOR TO MAKE GOOD ALL DAMAGED AREA DURING CONSTRUCTION BOTH ON AND OFF SITE TO CITY OF WINNIPEG STANDARDS AT THE CONTRACTORS COSTS.
2. CONFIRMATION OF EXISTENCE AND EXACT LOCATION OF ALL SERVICES MUST BE OBTAINED FROM THE INDIVIDUAL UTILITIES BEFORE PROCEEDING WITH CONSTRUCTION.
3. CONTRACTOR TO CONFIRM ALL EXISTING GRADES, LAYOUT, DIMENSIONS AND MATERIALS ON SITE AND REPORT ANY DISCREPANCIES TO THE CONTRACT ADMINISTRATOR PRIOR TO CONSTRUCTION.
4. ALL WORK AND MATERIALS SHALL BE IN ACCORDANCE WITH THE MOST RECENT VERSIONS OF CITY OF WINNIPEG SPECIFICATIONS. ALSO REFER TO L4 FOR ADDITIONAL DETAILS AND SPECIFICATIONS.
5. ALL LAYOUT TO BE CONFIRM ON SITE AND APPROVED BY CONTRACT ADMINISTRATOR PRIOR TO ANY CONSTRUCTION OR REMOVAL.

REV	YY / MM / DD	DESCRIPTION	BY
g.	2024-04-10	ISSUED FOR CONSTRUCTION	NH
f.	2024-02-13	RE-ISSUED FOR 100% REVIEW	NH
e.	2024-01-08	ISSUED FOR 100% REVIEW	NH
d.	2023-08-04	ISSUED FOR 90% REVIEW	NH
c.	2023-05-05	ISSUED FOR 66% REVIEW	NH
b.	2023-02-27	ISSUED FOR 33% REVIEW	NH
a.	2021-04-27	ISSUED FOR REVIEW	NH

A. SECTION LETTER OR DETAIL NUMBER,
B. DRAWING WHERE SECTION OR DETAIL IS DRAWN,

OR

DRAWING WHERE SECTION OR DETAIL IS INDICATED,
--- SECTION OR DETAIL SHOWN ON SAME DRAWING.

A / B A / ---

SEAL

CLIENT

GENSTAR Winnipeg

SCATLIFF + MILLER + MURRAY
visionary urban design + landscapes

PROJECT AMBER GATES PLAYGROUND AND SEATING

TITLE LAYOUT PLAN

DESIGN	DRAWN	DATE - Y / M / D	SCALE
NH	NH	2023/02/27 (REV)	1:150
CHECKED	APPROVED	PROJECT NO.	DRAWING NO.
AJ	BS	18-3167-003	L2

plotscale - 1:1 (metric)

CAD File Name: amber gates playground_jfc.dwg