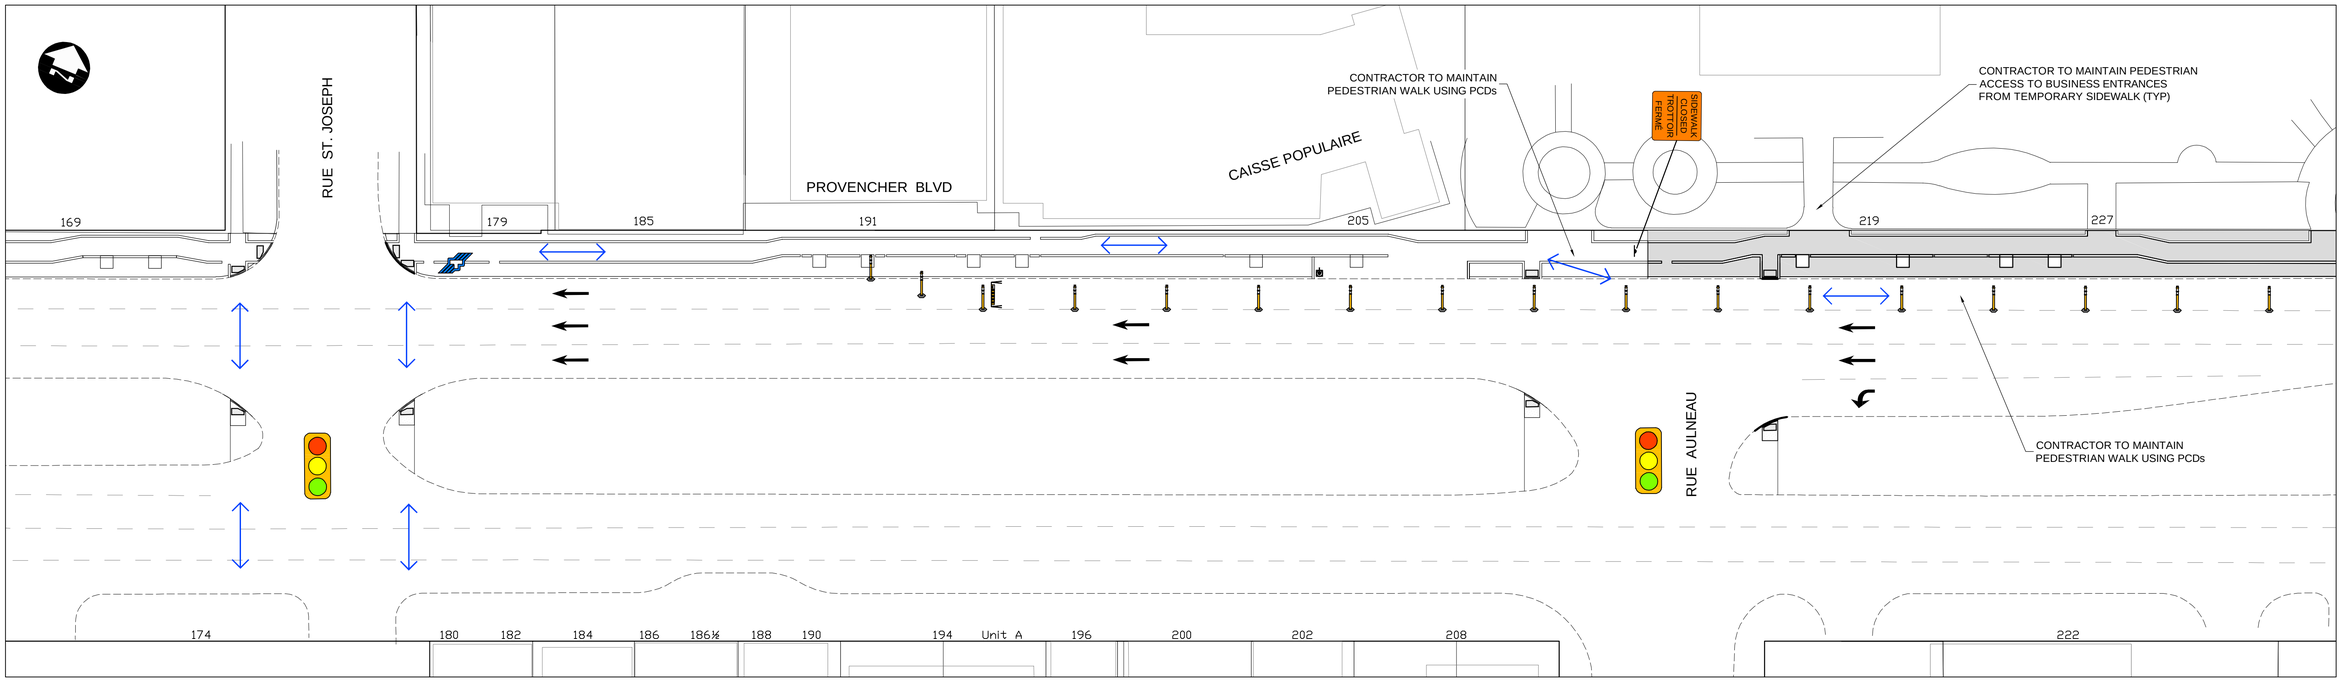

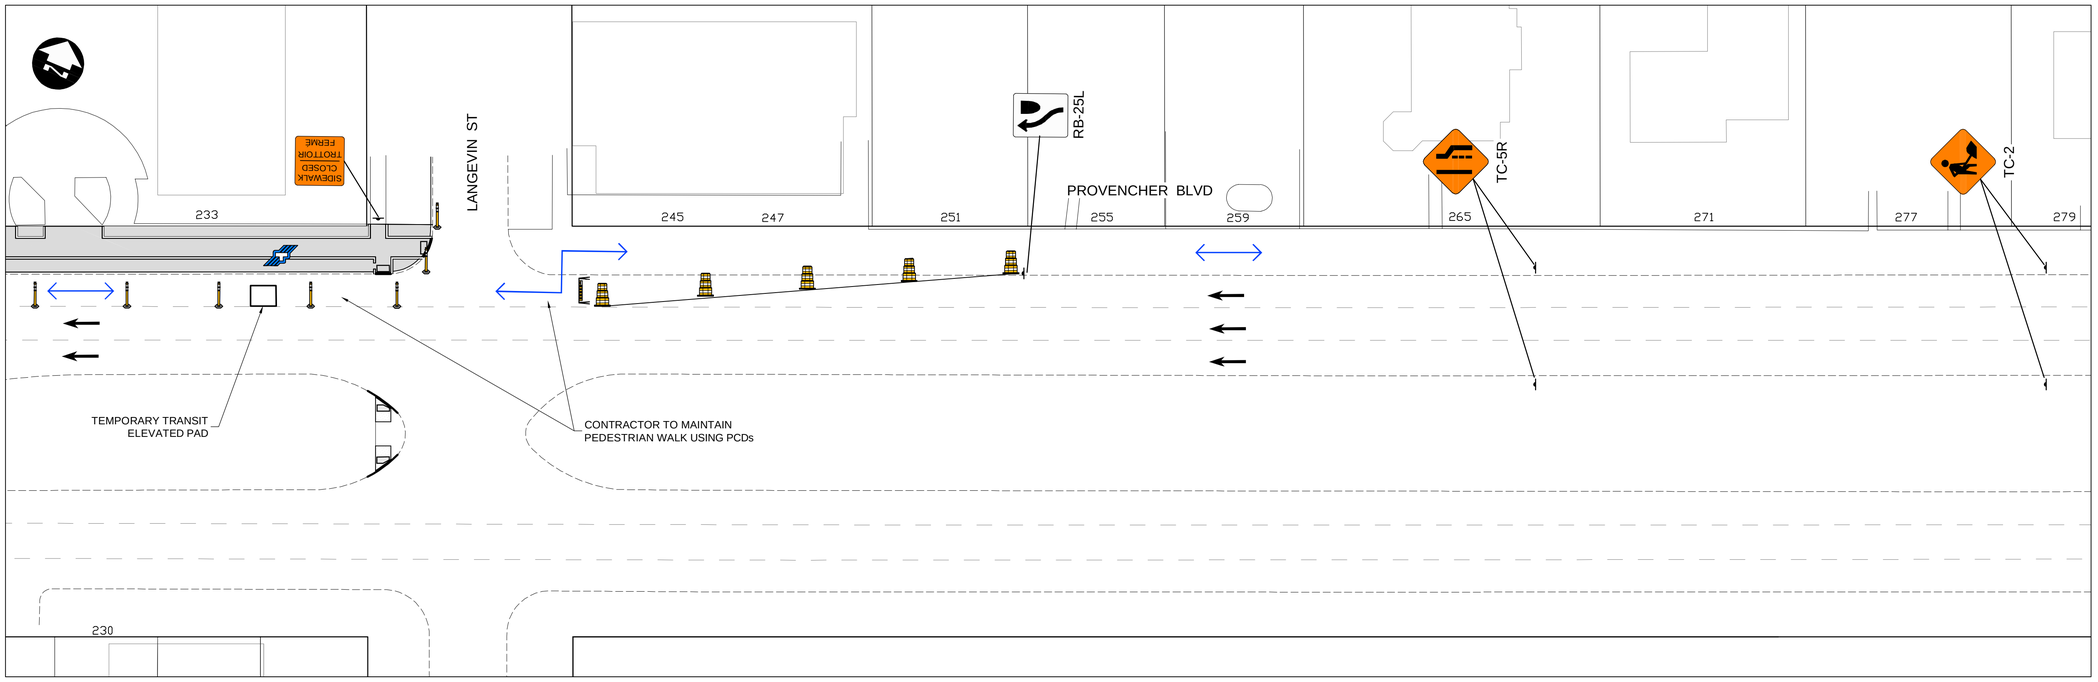

LEGEND - CONSTRUCTION STAGING

- TALL CONE
- CHANNELIZATION BARREL (TC-63)
- REFLECTORIZED LIGHT BARRICADE (TC-64A)
- VEHICULAR TRAFFIC
- PEDESTRIAN TRAFFIC
- SIGNALIZED INTERSECTION

ENGINEERS GEOSCIENTISTS MANITOBA
Certificate of Authorization
Dillon Consulting Limited (MB)
No. 1789 **Date:** 2024/05/10

UNDERGROUND STRUCTURES

SUPV. U/G STRUCTURES DATE

LOCATION OF UNDERGROUND STRUCTURES AS SHOWN ARE BASED ON THE BEST INFORMATION AVAILABLE BUT NO GUARANTEE IS GIVEN THAT ALL EXISTING UTILITIES ARE SHOWN OR THAT THE GIVEN LOCATIONS ARE OK. CONFIRMATION OF EXISTENCE AND EXACT LOCATION OF ALL SERVICES MUST BE OBTAINED FROM THE INDIVIDUAL UTILITIES BEFORE PROCEEDING WITH CONSTRUCTION.

B.M.
ELEV.

NO.	REVISIONS	DATE	BY
1	ISSUED FOR ADDENDUM 1	24/05/17	MRD
0	ISSUED FOR TENDER	24/05/10	MRD

DESIGNED BY	TJH/MRD
DRAWN BY	TJH
CHECKED BY	MRD
APPROVED BY	TJP
HOR. SCALE	1:300
VERTICAL	—

DATE

DILLON CONSULTING

RELEASED FOR CONSTRUCTION

DATE

ENGINEER'S SEAL
PROVINCE OF MANITOBA
2024-05-17
M. R. DOUCETA
Member
22306
REGISTERED PROFESSIONAL ENGINEER

CONSULTANT PROJECT NUMBER
23-7222

Winnipeg

THE CITY OF WINNIPEG
PUBLIC WORKS DEPARTMENT

2024 LOCAL STREETS RENEWAL PROGRAM
DUMOULIN AVENUE, PROVENCHER SIDEWALK IMPROVEMENTS AND VARIOUS OTHER LOCATIONS

PROVENCHER - STAGE 3 (RUE ALNEAU TO LANGEVIN ST)

CITY DRAWING NUMBER

SHEET 16 OF 17

CONSULTANT DRAWING NUMBER

C:\pw working directory\projects 2023\dillon_40jjh\dms62726\237222-CT-CON-PROVENCHER-STAGE-3.dwg