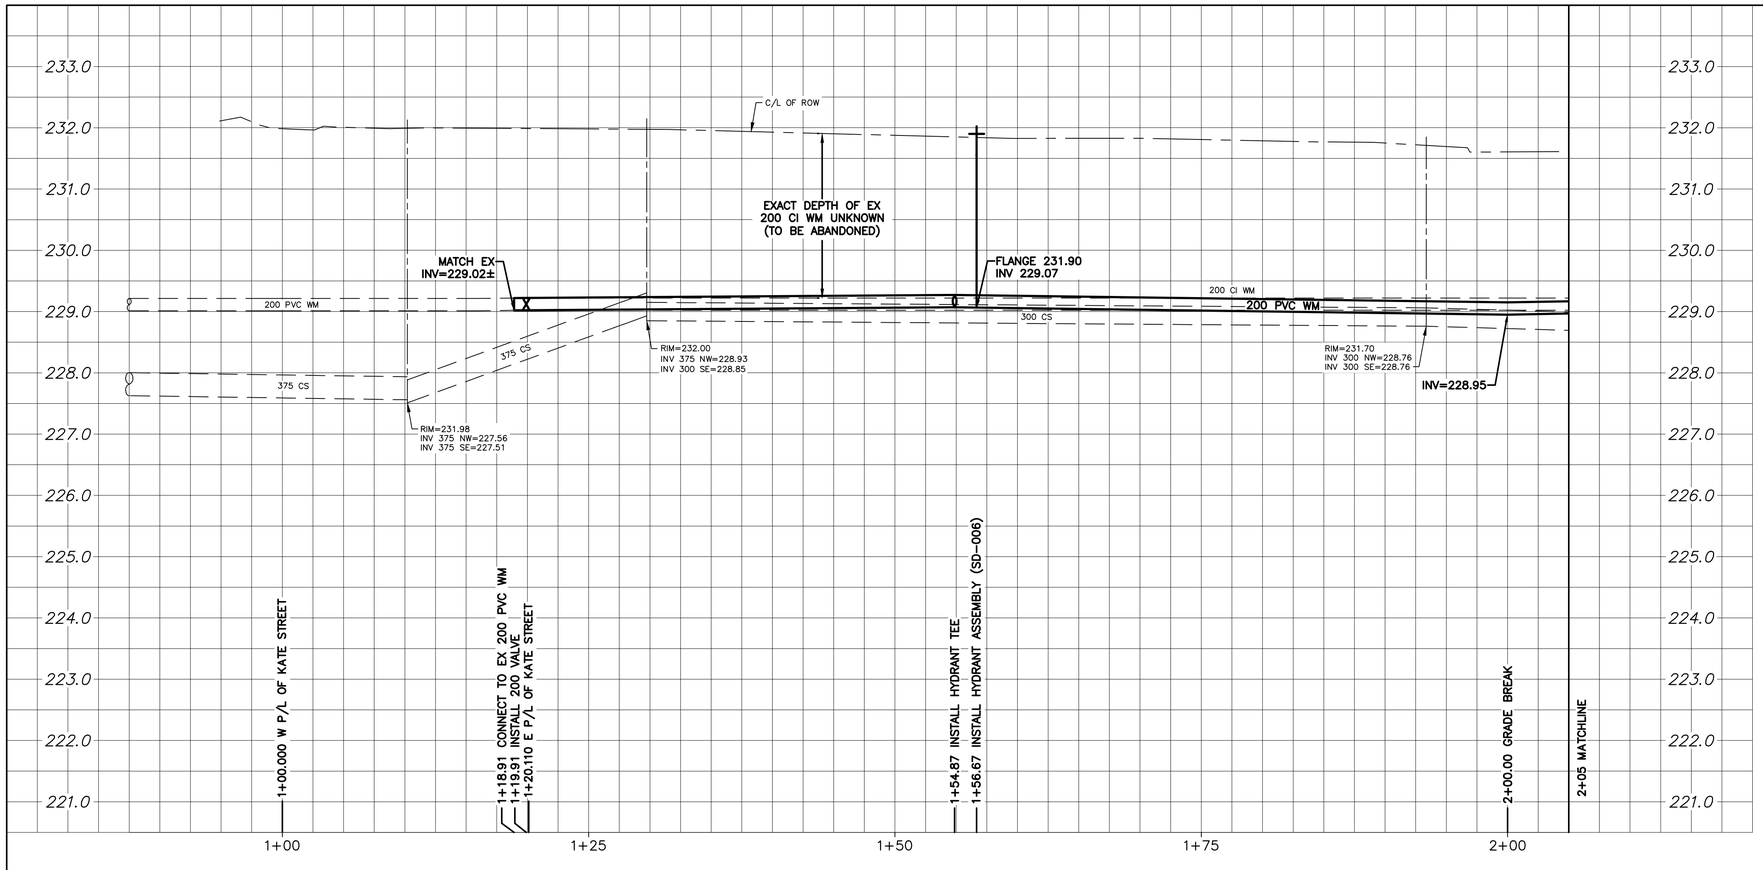

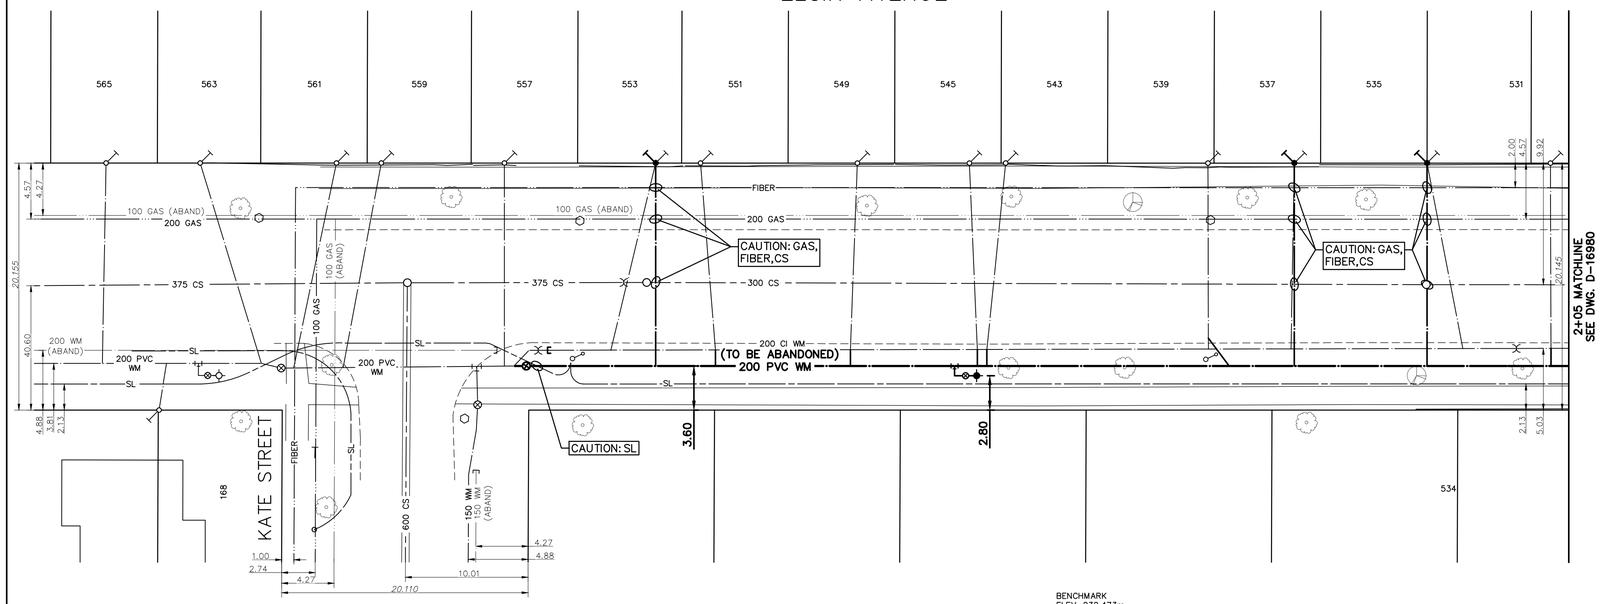

BENCHMARK
ELEV=232.473m
N. SIDE OF ELGIN AVE. W. OF ISABEL ST., TBLT. IN S. CONC. WALL No. 515 ELGIN AVE., 0.9m E. & 0.3m A.G. L. FROM S.W. COR. OF CONC. WALL.

WATER SERVICE INFORMATION						
	ADDRESS	PIPE SIZE & MATERIAL (STREET)	PIPE SIZE & MATERIAL (PROPERTY)	STOP COCK LOCATION SHORT & LONG MEASUREMENT	CORP. LOCATION FROM STOP COCK	REMARKS
	557 ELGIN AVE	20 CU	20 CU	3.5 EEL KATE & 6.5 WEL HOUSE	OPP S/C	OUTSIDE LIMITS
★	553 ELGIN AVE	20 LEAD	12 LEAD	6 WEL HOUSE & 34 EEL KATE	12 W S/C	**RENEW SERVICE**
	551 ELGIN AVE	20 CU	20 CU	3' EWL BUILDING & 46' EEL KATE	4' E OF S/C	**RECONNECT SERVICE**
	549 ELGIN AVE	20 CU	20 CU	6 WEL HOUSE & 88 EEL KATE	2 W S/C	**RECONNECT SERVICE**
	545 ELGIN AVE	16 CU	12 LEAD	2 EEL DOOR & 118 EEL KATE	2 E S/C	**RECONNECT SERVICE**
	543 ELGIN AVE	16 CU	12 LEAD	2 EEL DOOR & 118 EEL KATE	2 E S/C	**RECONNECT SERVICE**
	539 ELGIN AVE	20 CU	20 CU	0.5m W ELL & 182 EEL KATE	OPP S/C	**RECONNECT SERVICE**
★	537 ELGIN AVE	12 LEAD	12 LEAD	4.5 WEL HOUSE & 205 EEL KATE	1 W S/C	**RENEW SERVICE**
★	535 ELGIN AVE	20 LEAD	20 CU	5 EEL HOUSE & 240 EEL KATE	10 E S/C	**RENEW SERVICE**
	531 ELGIN AVE	20 CU	20 CU	8 WEL HOUSE & 274 WWL SALTER	OPP S/C	**RECONNECT SERVICE**

★ **SERVICES TO BE RENEWED TO PL**

NOTE: CHAINAGES SHOWN ARE ALONG CENTERLINE OF ROW

NOTE: VALVES TO BE INSTALLED COUNTER-CLOCKWISE TO CLOSE

0.0 5.0 10.0 15.0 20.0 25.0

METRIC
WHOLE NUMBERS INDICATE MILLIMETRES
DECIMALIZED NUMBERS INDICATE METRES

FOR INDEX SEE D-16971

ENGINEERS GEOSCIENTISTS MANITOBA
Certificate of Authorization
Stantec Consulting Ltd.
No. 1301

LOCATION APPROVED
UNDERGROUND STRUCTURES

SUPV. U/G STRUCTURES COMMITTEE — DATE

NOTE:
LOCATION OF UNDERGROUND STRUCTURES AS SHOWN ARE BASED ON THE BEST INFORMATION AVAILABLE BUT NO GUARANTEE IS GIVEN THAT ALL EXISTING UTILITIES ARE SHOWN OR THAT THE GIVEN LOCATIONS ARE EXACT. CONFIRMATION OF EXISTENCE AND EXACT LOCATION OF ALL SERVICES MUST BE OBTAINED FROM THE INDIVIDUAL UTILITIES BEFORE PROCEEDING WITH CONSTRUCTION.

VERTICAL DATUM: CGVD28 (HT2.0 Geoid)
HORIZONTAL DATUM: NAD83 (June 1990), Zone 14

NO.	REVISIONS	DATE	BY
00	ISSUED FOR TENDER	2024.04.29	R.S.

Stantec

DESIGNED BY	R.S.	CHECKED BY	W.B.
DRAWN BY	M.R.	APPROVED BY	R.S.
SCALE: HORIZONTAL	1:250	RELEASED FOR CONSTRUCTION	S.C. 2024.04.26
VERTICAL	1:50		
DATE	2024.03.29	DATE	

PLOT DATE: 2024 04 29

ENGINEER'S SEAL

CONSULTANT DRAWING NUMBER
C-207

TENDER NUMBER: 224-2024
CONTRACT NUMBER: 7

Winnipeg

THE CITY OF WINNIPEG
WATER AND WASTE DEPARTMENT
ENGINEERING DIVISION

2024 WATER MAIN RENEWALS
CONTRACT 7
ELGIN AVENUE
KATE STREET TO
84.9 E OF KATE STREET

SHEET 10 OF 13

CITY DRAWING NUMBER
D-16979

FILE PATH: u:\111220854\0300_drawing\0302_sheet_files\02_civil\20854c-207