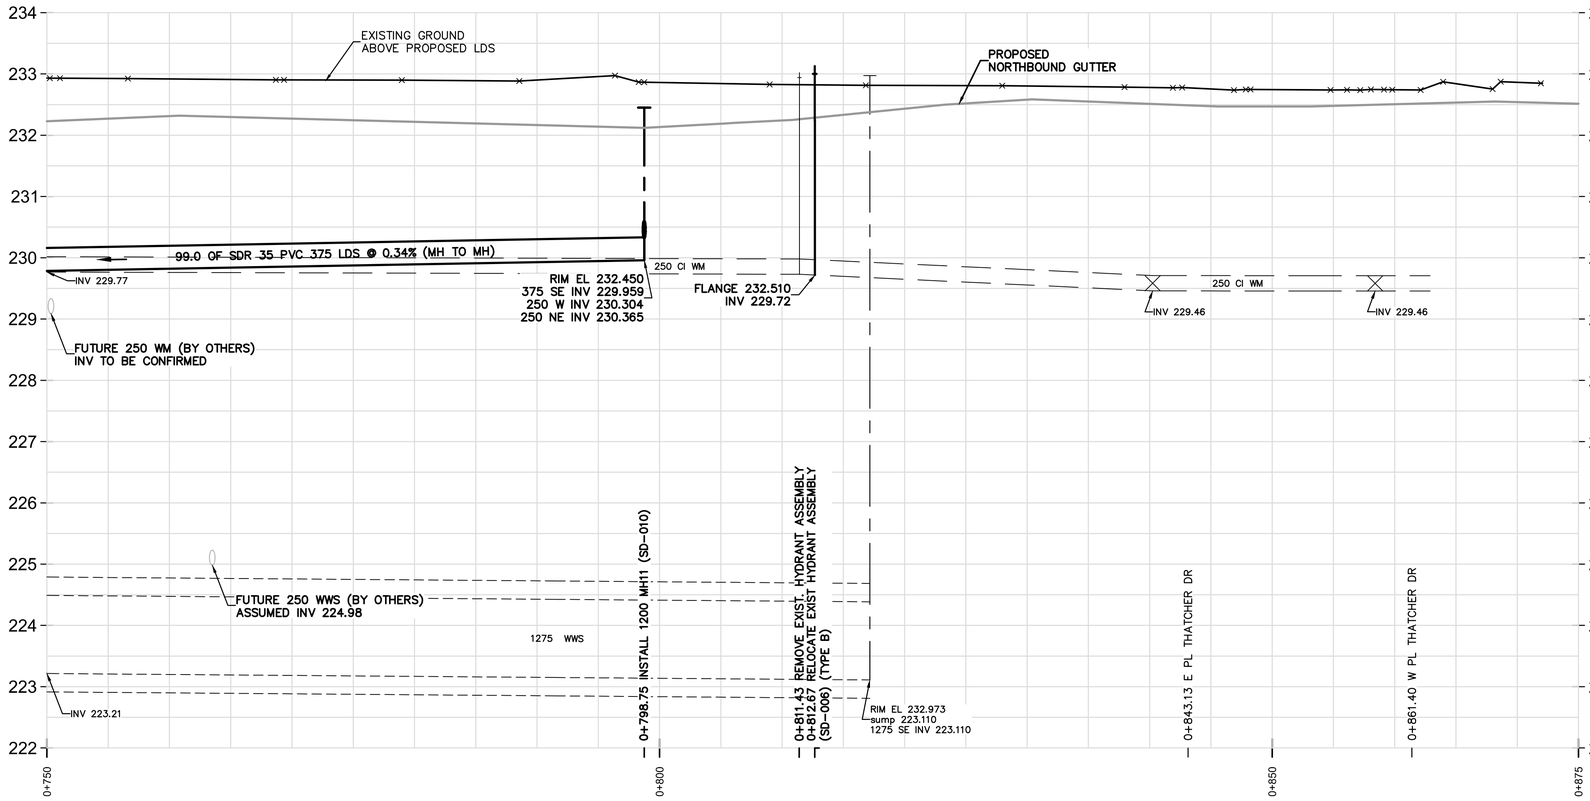

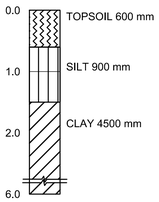

TESTHOLE TH06-LDS

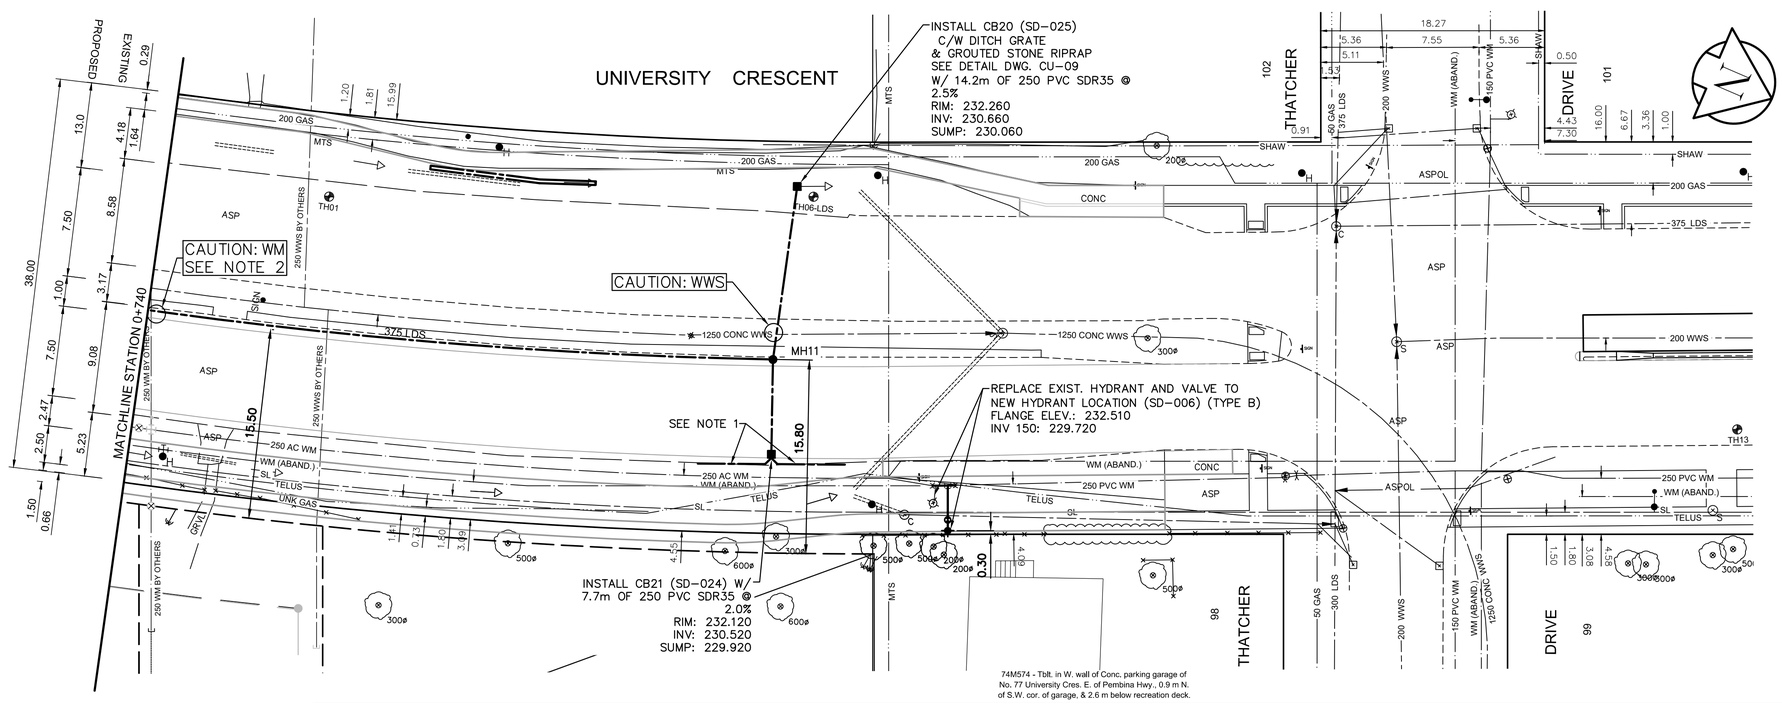

74M574 - Tblt. in W. wall of Conc. parking garage of No. 77 University Cres. E. of Pembina Hwy., 0.9 m N. of S.W. cor. of garage, & 2.6 m below recreation deck.

MANHOLE TABLE		
ITEM	NORTHING	EASTING
MH11	5519680.19	633321.79

CATCH BASIN TABLE		
ITEM	NORTHING	EASTING
CB20	5519675.06	633308.50
CB21	5519683.84	633328.62

ENGINEERS GEOSCIENTISTS MANITOBA
Certificate of Authorization
AECOM Canada Ltd.
No. 4671 Date: 2024/06/20

CONSTRUCTION NOTES:

1. INSTALL 150mm SUBDRAIN 6.0m ON EACH SIDE OF CATCH BASIN.
2. 250 WM (BY OTHERS) TO ACCOMMODATE POTENTIAL CONFLICTS WITH PROPOSED LDS. CONTRACTOR TO CONFIRM INSTALLED LDS ELEVATION.

FOR INDEX SEE LD-12970

METRIC
WHOLE NUMBERS INDICATE MILLIMETRES
DECIMALIZED NUMBERS INDICATE METRES

0.0 5.0 10.0 15.0 20.0 25.0

WARNING

IF POWER EQUIPMENT OR EXPLOSIVES ARE TO BE USED FOR EXCAVATION ON THIS PROJECT THE CONTRACTOR MUST:

1) NOTIFY THE GAS COMPANY OF THE PROPOSED LOCATION OF EXCAVATION.

2) TAKE PRECAUTION TO AVOID DAMAGE TO GAS COMPANY INSTALLATIONS.

SEE PROVINCIAL REGULATION 210/72 FOR DETAILS

LOCATION APPROVED
UNDERGROUND STRUCTURES

SUPV. U/G STRUCTURES COMMITTEE _____ DATE _____

NOTE:
LOCATION OF UNDERGROUND STRUCTURES AS SHOWN ARE BASED ON THE BEST INFORMATION AVAILABLE BUT NO GUARANTEE IS GIVEN THAT ALL EXISTING UTILITIES ARE SHOWN OR THAT THE GIVEN LOCATIONS ARE EXACT. CONFIRMATION OF EXISTENCE AND EXACT LOCATION OF ALL SERVICES MUST BE OBTAINED FROM THE INDIVIDUAL UTILITIES BEFORE PROCEEDING WITH CONSTRUCTION.

VERTICAL DATUM: CGVD28 (HT2.0 Geoid) ELEVATION: 234.128

HORIZONTAL DATUM: NAD83 (June 1990), Zone 14

NO.	REVISIONS	DATE (YYY/MM/DD)	BY
0	ISSUED FOR TENDER	24/06/20	GDL

AECOM

DESIGNED BY	NJD	CHECKED BY	MRP
DRAWN BY	GDL	APPROVED BY	RC
SCALE: HORIZONTAL	1:250	RELEASED FOR CONSTRUCTION	
VERTICAL	1:50	DATE	
DATE	2024 06 19		
PLOT DATE:	2024 06 19		

ENGINEER'S SEAL
PROVINCE OF MANITOBA
M.R. PETERS
Member
22393
2024-06-19
REGISTERED PROFESSIONAL ENGINEER

CONSULTANT'S DESIGNATION NUMBER
CU-07

TENDER No: 252-2024
CONTRACT NUMBER:

FILE PATH: D:\D\UNIVERSITY CRES LDS\
FILE NAME: CU-07 - Plan Profile.dwg

Winnipeg

THE CITY OF WINNIPEG
WATER AND WASTE DEPARTMENT
ENGINEERING SERVICES DIVISION

2024 REGIONAL STREET RENEWAL PROGRAM

SHEET 19 OF 21

CITY DRAWING NUMBER
LD-12976

UNIVERSITY CRESCENT
265.2m N. OF N. P.L. MARKHAM ROAD
44.4m S. OF S. P.L. THATCHER DRIVE