ISO A1 - 594mm x 841mm

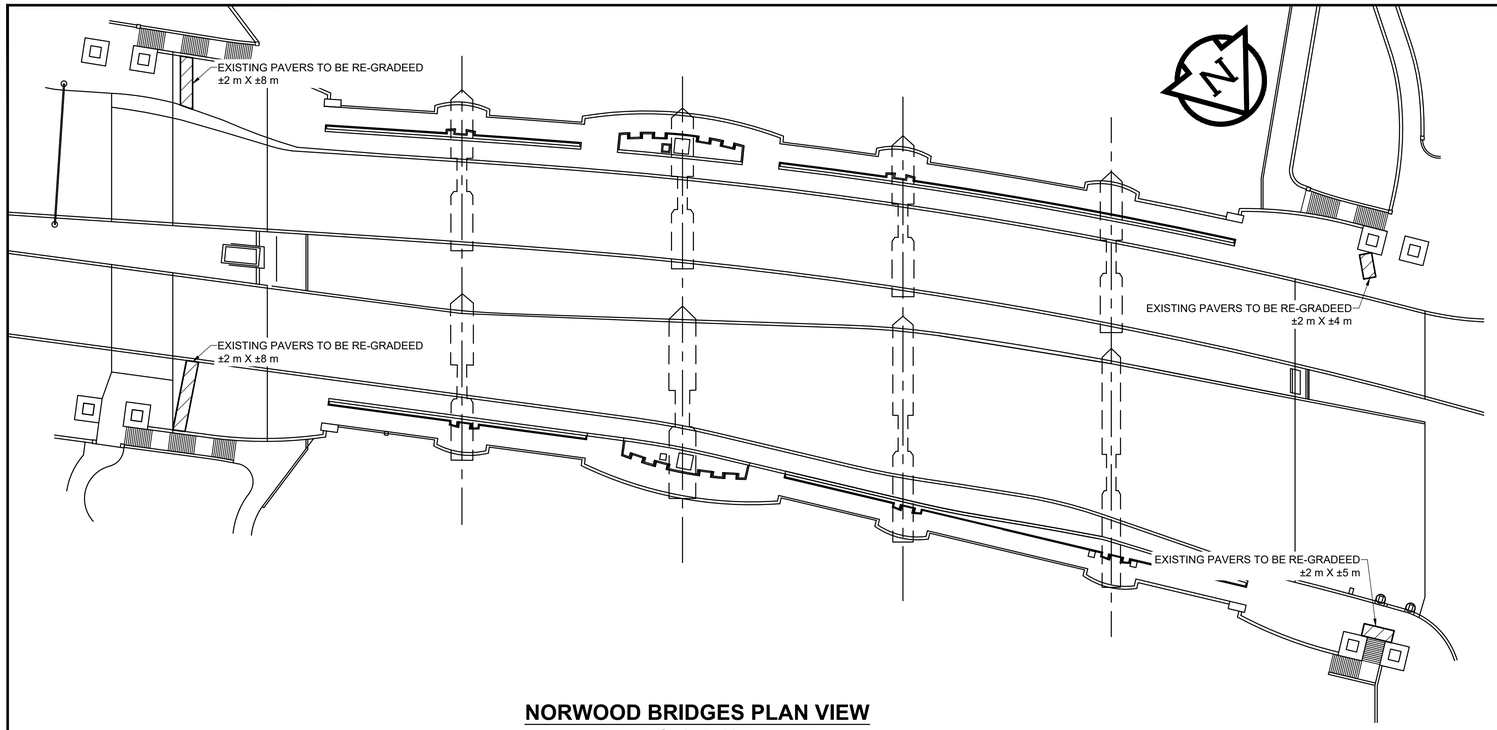

NORWOOD BRIDGES PLAN VIEW

Scale 1:500

PHOTO - TYPICAL PAVING STONE REPAIR AREA

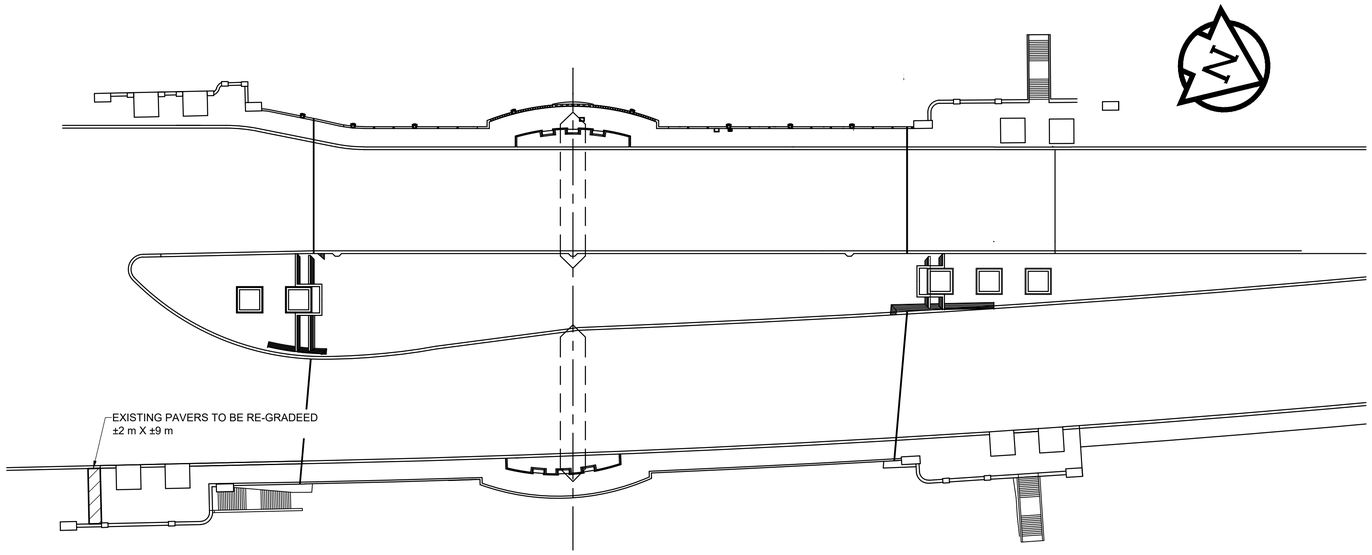

MAIN ST. BRIDGES PLAN VIEW

Scale 1:500

NOTES:

1. RE-GRADE EXISTING INTERLOCKING PAVING STONE INSTALLATIONS (PAVERS) IN ACCORDANCE WITH C.O.W. SPECIFICATION CW 3330.
2. RE-GRADE AREAS AS SHOWN ON PLAN, AND AS DIRECTED BY THE CONTRACT ADMINISTRATOR.
3. THE CRUSHED LIMESTONE SUB-BASE AND BEDDING SAND LAYER SHALL BE PREPARED AS REQUIRED TO LEVEL THE PAVING STONES IN ACCORDANCE WITH C.O.W. SPECIFICATION CW 3110.
4. THE CONTRACTOR SHALL RE-INSTALL EXISTING PAVING STONES TO ELEVATIONS DETERMINED BY THE CONTRACT ADMINISTRATOR OR IN ACCORDANCE WITH C.O.W. SPECIFICATION CW 3330.
5. SUPPLY AND REPLACEMENT OF PAVING STONES DAMAGED BY THE CONTRACTOR SHALL BE INCIDENTAL TO THE COST OF RE-GRADING THE EXISTING PAVING STONES. REPLACEMENT PAVING STONES SHALL BE OF SIMILAR COLOUR AND DIMENSIONS AS THE EXISTING PAVING STONES, AND SHALL TIE INTO ADJOINING INTERLOCKING PAVING STONES WITHOUT CUTTING OF REPLACED INTERLOCKING PAVING STONES.

METRIC
WHOLE NUMBERS INDICATE MILLIMETRES
DECIMALIZED NUMBERS INDICATE METRES

LOCATION APPROVED
UNDERGROUND STRUCTURES

SUPR. U/G STRUCTURES COMMITTEE — DATE

NOTE:
LOCATION OF UNDERGROUND STRUCTURES AS SHOWN ARE BASED ON THE BEST INFORMATION AVAILABLE BUT NO GUARANTEE IS GIVEN THAT ALL EXISTING UTILITIES ARE SHOWN OR THAT THE GIVEN LOCATIONS ARE EXACT. CONFIRMATION OF EXISTENCE AND EXACT LOCATION OF ALL SERVICES MUST BE OBTAINED FROM THE INDIVIDUAL UTILITIES BEFORE PROCEEDING WITH CONSTRUCTION.

No.	REVISIONS	YY/MM/DD	BY
	BM ELEV		
0	ISSUED FOR TENDER	24/05/09	AGG

MORRISON HERSHFIELD now Stantec

DESIGNED BY	AGG	CHECKED BY	BE
DRAWN BY	AS	APPROVED BY	BE
HOR SCALE	AS SHOWN	RELEASED FOR CONSTRUCTION	
VERT SCALE	AS SHOWN		
DATE	May 09, 2024	DATE	

PROFESSIONAL'S SEAL
PROVINCE OF MANITOBA
A.D.G. GILARSKI
Member
32144
2024-05-09
REGISTERED PROFESSIONAL ENGINEER

CONSULTANT FILE NAME
24012200_MN-NRWD_PAVERS.dwg

ENGINEERS GEOSCIENTISTS MANITOBA
Certificate of Authorization
MORRISON HERSHFIELD
No. 1736

TENDER No. 291-2024

Winnipeg

THE CITY OF WINNIPEG
PUBLIC WORKS DEPARTMENT
ENGINEERING DIVISION

2024 BRIDGE MAINTENANCE
MAIN STREET AND NORWOOD BRIDGES

PAVING STONE RE-GRADING
LOCATIONS AND DETAILS

CITY DRAWING NUMBER: B-103-24-14 / B-104-24-07
SHEET 14 OF 23
DRAWING NUMBER: 14

X:\Proj\2024\24012200-2024 Main St & Norwood Bridges\09. CAD\07 Sheets\24012200_MN-NRWD_PAVERS.dwg Last Saved: 5/6/2024 11:07 AM by AScott Plotted: 5/9/2024 10:03 AM by Allan Scott