A1 SIZE 594mm x 841mm

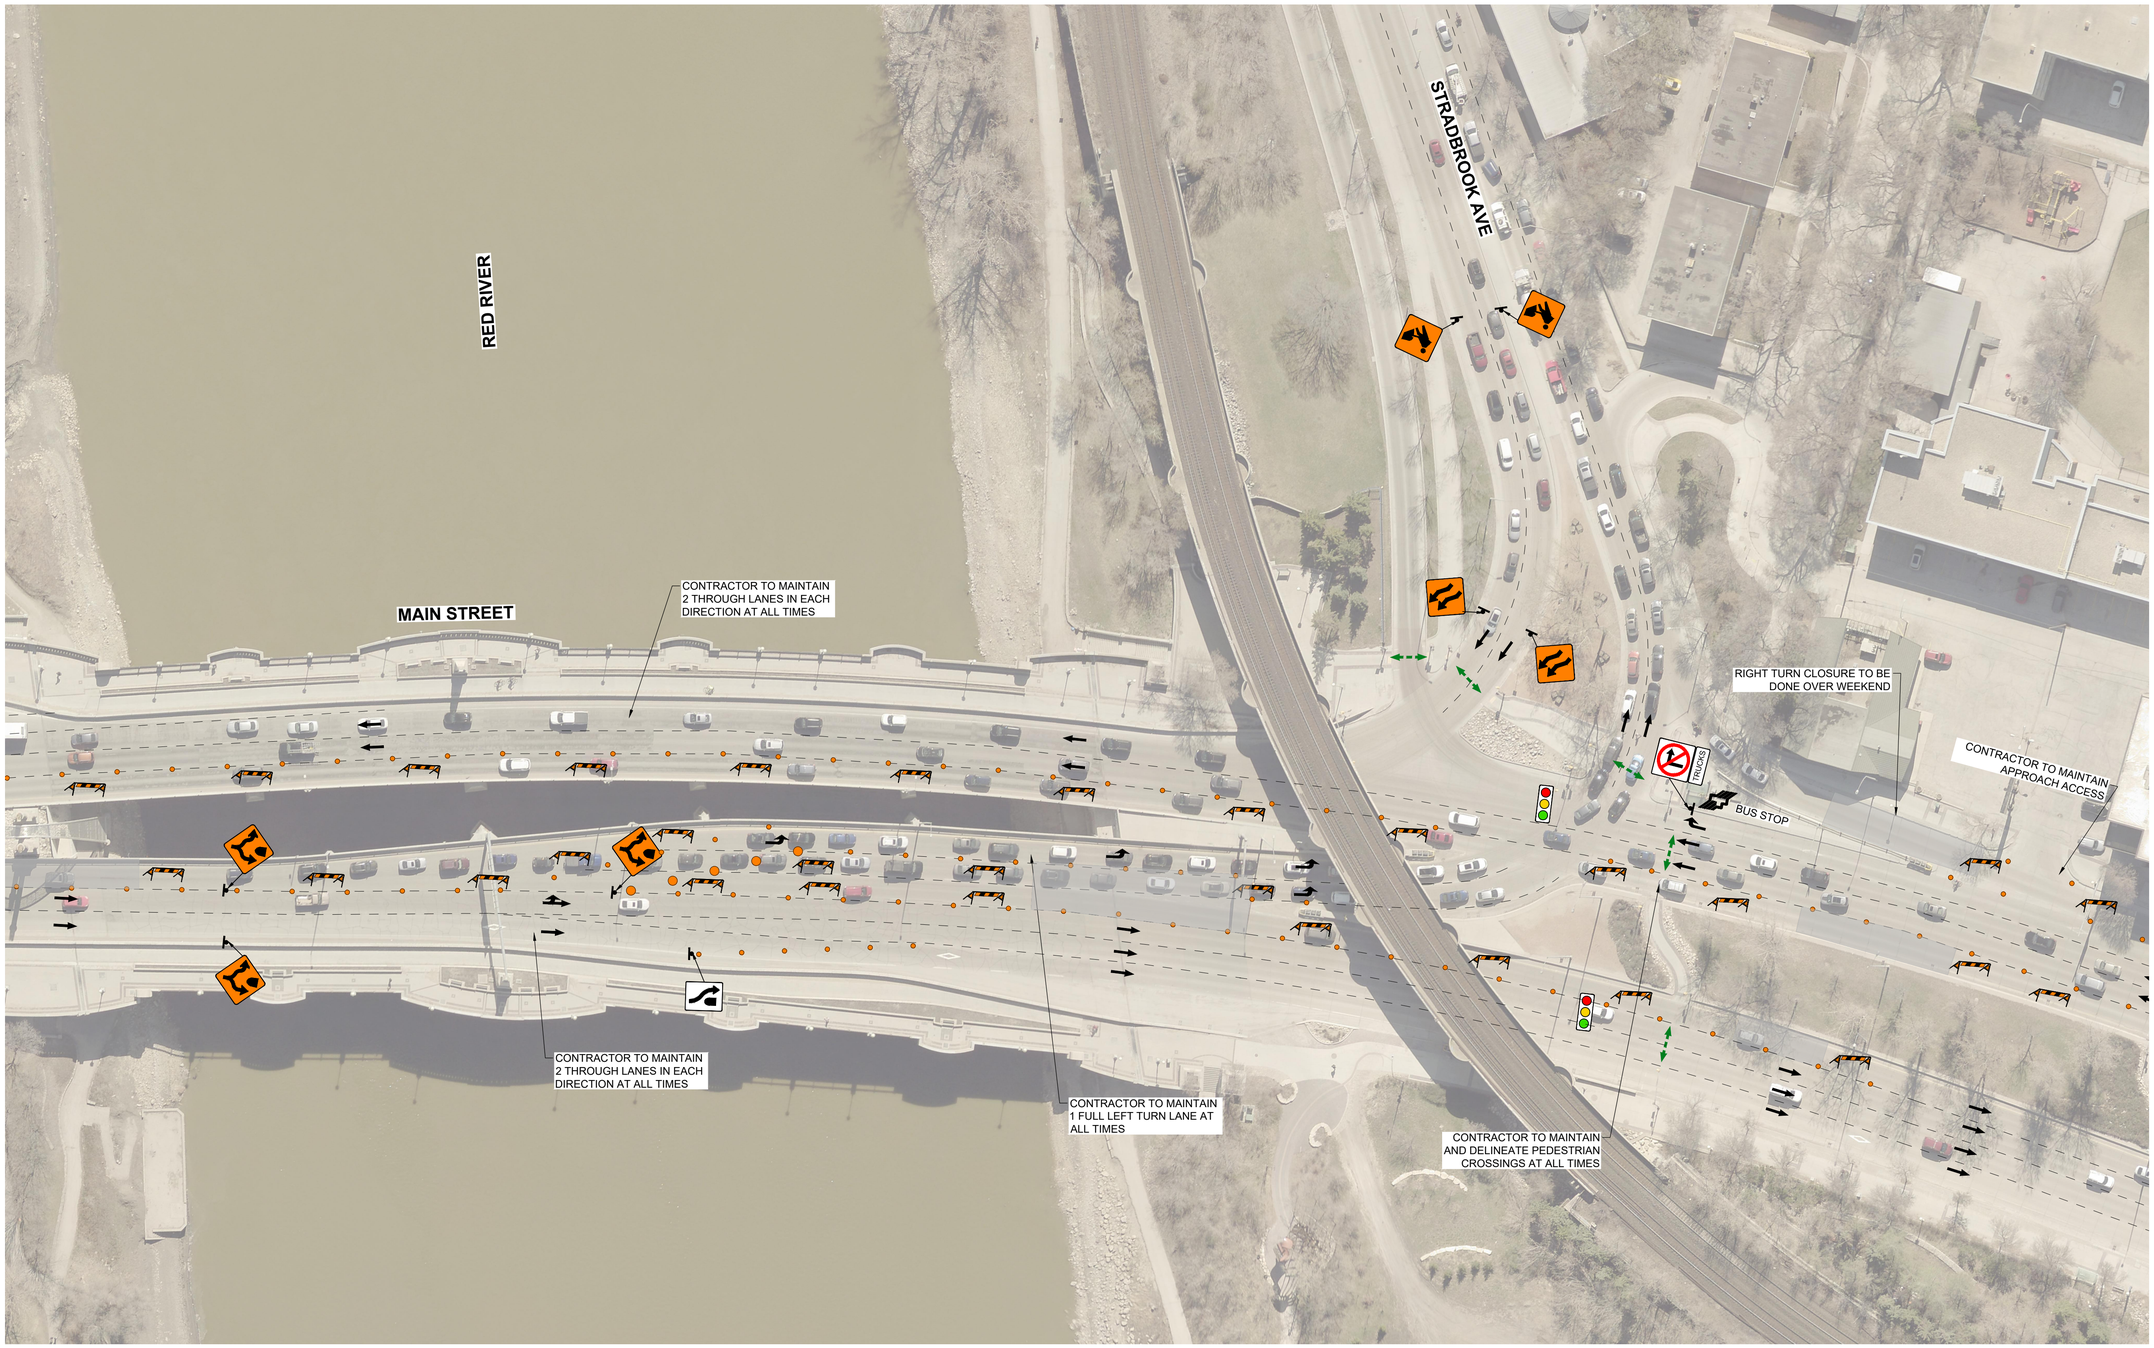

STAGE 1
MAIN STREET / STRADBROOK AVE (2 OF 3)

SCALE: 1:500

0 5 10 20 30m

ENGINEERS GEOSCIENTISTS MANITOBA
Certificate of Authorization
MORRISON HERSHFIELD
No. 1736

TENDER No. 291-2024

LOCATION APPROVED
UNDERGROUND STRUCTURES

SUPR. U/G STRUCTURES COMMITTEE — DATE

NOTE:
LOCATION OF UNDERGROUND STRUCTURES AS SHOWN ARE BASED ON THE BEST INFORMATION AVAILABLE BUT NO GUARANTEE IS GIVEN THAT ALL EXISTING UTILITIES ARE SHOWN OR THAT THE GIVEN LOCATIONS ARE EXACT. CONFIRMATION OF EXISTENCE AND EXACT LOCATION OF ALL SERVICES MUST BE OBTAINED FROM THE INDIVIDUAL UTILITIES BEFORE PROCEEDING WITH CONSTRUCTION.

BM
ELEV

No.	REVISIONS	YY/MM/DD	BY
0	ISSUED FOR TENDER	24/05/09	JGK

MORRISON HERSHFIELD now Stantec

DESIGNED BY	ACK	CHECKED BY	JGK
DRAWN BY	KMB	APPROVED BY	JGK
HOR SCALE	AS SHOWN	RELEASED FOR CONSTRUCTION	
VERT SCALE	AS SHOWN		
DATE	May 09, 2024	DATE	

PROFESSIONAL'S SEAL
PROVINCE OF MANITOBA
A.C. KAUFMANN
Member
34804
2024-05-09
REGISTERED PROFESSIONAL ENGINEER

CONSULTANT FILE NAME
2303678-MNB-Staging & Traffic Signage.dwg

Winnipeg

THE CITY OF WINNIPEG
PUBLIC WORKS DEPARTMENT
ENGINEERING DIVISION

2024 BRIDGE MAINTENANCE
MAIN STREET AND NORWOOD BRIDGES

TRAFFIC SIGNAGE & STAGING
STAGE 1
ST MARY'S ROAD / STRADBROOK (2 OF 3)

CITY DRAWING NUMBER
B-103-24-16 / B-104-24-09

SHEET 16 OF 23

DRAWING NUMBER
16

X:\Proj\2024\240122000-2024 Main St & Norwood Bridges\09. CAD\07 Sheets\Staging & Traffic Signage\2303678-MNB-Staging & Traffic Signage.dwg Last Saved: 5/6/2024 11:10 AM by: AScott Plotted: 5/9/2024 10:33 AM by Allan Scott