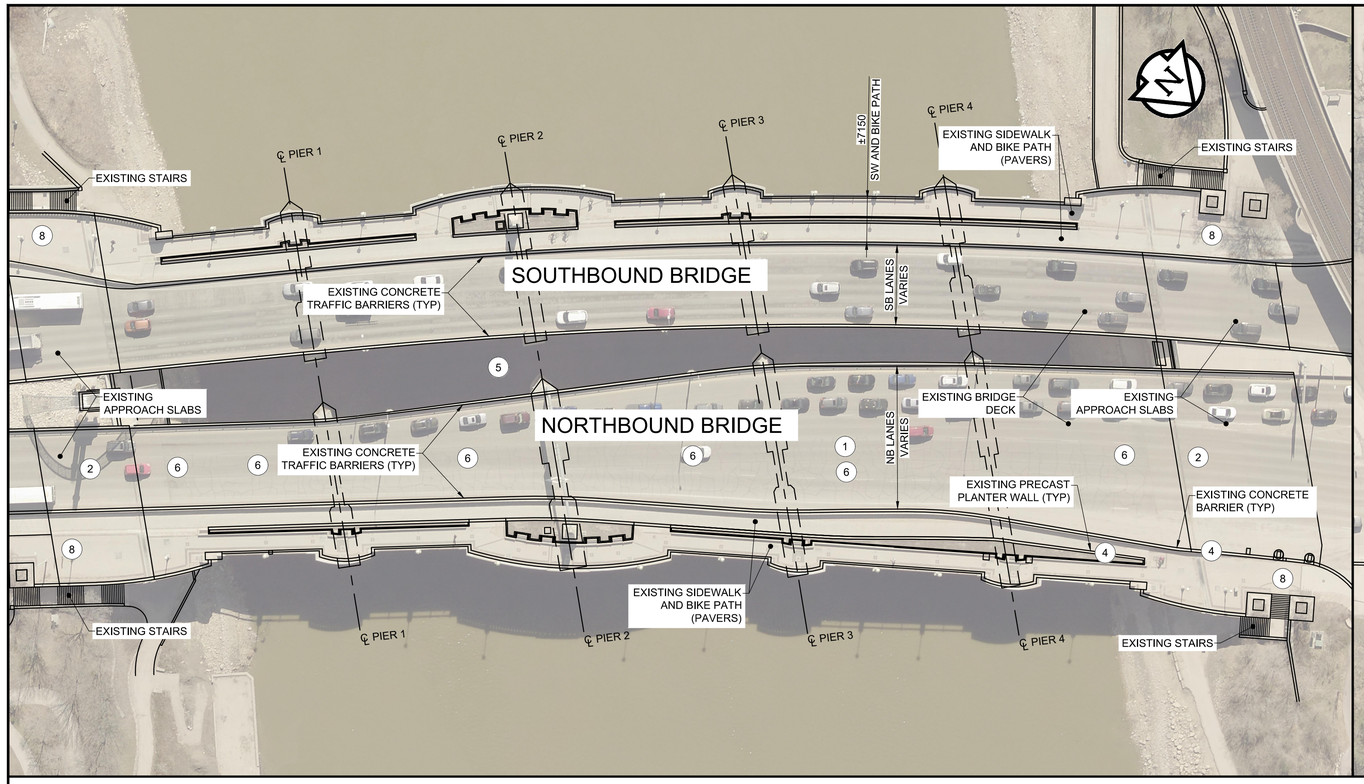

PLAN - NORWOOD BRIDGES

SCALE 1:500

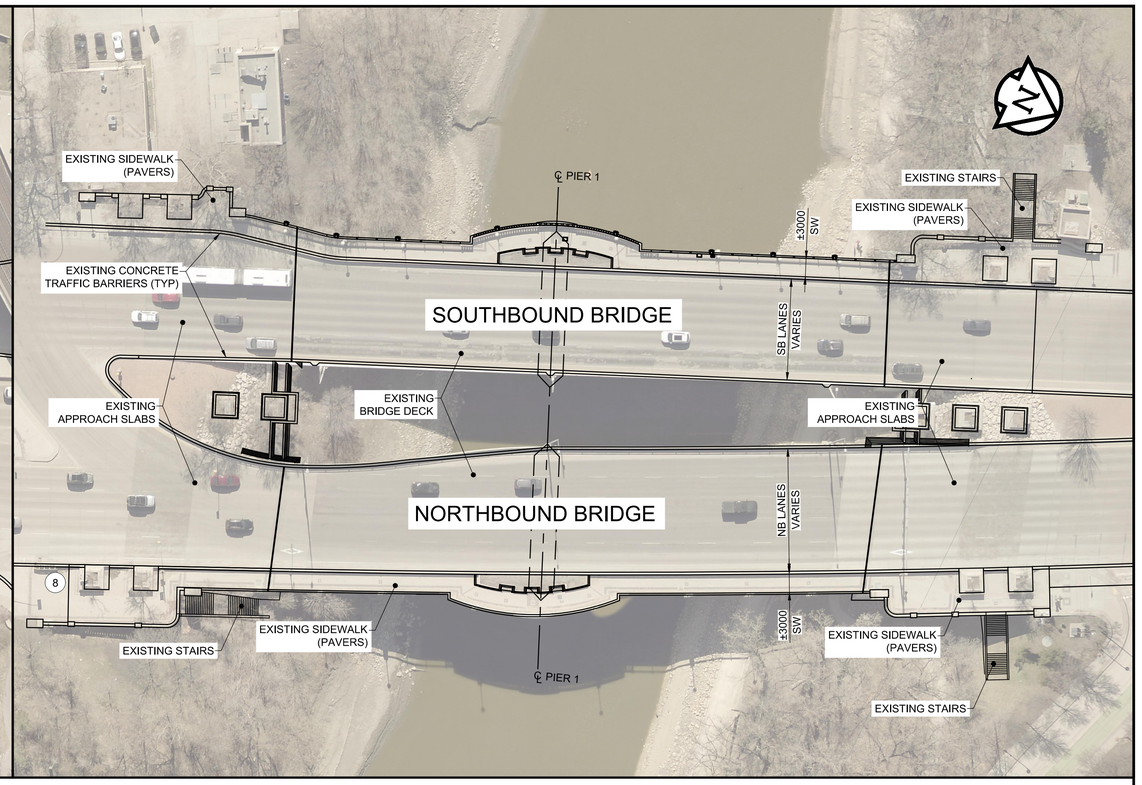

PLAN - MAIN STREET BRIDGES

SCALE 1:500

SCOPE OF WORK:

REHABILITATION WORKS

1. IMPLEMENT TRAFFIC CONTROL AND MOBILIZE
2. STRUCTURAL APPROACH SLAB AND JOINT REPAIRS, SEE DRAWINGS 08 & 09 FOR DETAILS.
3. ROADWAY JOINT REPAIRS, SEE DRAWINGS 11 & 12 FOR DETAILS.
4. PRECAST PLANTER & PRECAST BARRIER REPAIRS, SEE DRAWINGS 08 & 10 FOR DETAILS.
5. GIRDER SPANDREL WALL REPAIRS, SEE DRAWINGS 04, 05, 06 & 07 FOR DETAILS.
6. ASPHALT PAVEMENT REPAIRS, SEE DRAWINGS 08 & 09 FOR DETAILS.
7. CRASH ATTENUATOR REPLACEMENT, SEE DRAWING 13 FOR DETAILS.
8. PAVING STONE RE-GRADING, SEE DRAWING 14 FOR DETAILS.

NOTE:

WORK ITEMS 3 & 7 NOT SHOWN ON PLAN FOR CLARITY, REFER TO LISTED DRAWING SHEETS FOR DETAILS.

ENGINEERS GEOSCIENTISTS MANITOBA
Certificate of Authorization
MORRISON HERSHFIELD
No. 1736

TENDER No. 291-2024

LOCATION APPROVED
UNDERGROUND STRUCTURES

SUPR. U/G STRUCTURES COMMITTEE — DATE

NOTE:
LOCATION OF UNDERGROUND STRUCTURES AS SHOWN ARE BASED ON THE BEST INFORMATION AVAILABLE BUT NO GUARANTEE IS GIVEN THAT ALL EXISTING UTILITIES ARE SHOWN OR THAT THE GIVEN LOCATIONS ARE EXACT. CONFIRMATION OF EXISTENCE AND EXACT LOCATION OF ALL SERVICES MUST BE OBTAINED FROM THE INDIVIDUAL UTILITIES BEFORE PROCEEDING WITH CONSTRUCTION.

BM
ELEV

No.	REVISIONS	YY/MM/DD	BY
0	ISSUED FOR TENDER	24/05/09	AGG

MORRISON HERSHFIELD now Stantec

DESIGNED BY	AGG	CHECKED BY	BE
DRAWN BY	AS	APPROVED BY	BE
HOR SCALE	AS SHOWN	RELEASED FOR CONSTRUCTION	
VERT SCALE	AS SHOWN		
DATE	May 09, 2024	DATE	

PROFESSIONAL'S SEAL
PROVINCE OF MANITOBA
A.D.G. GILARSKI
Member
32144
2024-05-09
REGISTERED PROFESSIONAL ENGINEER

CONSULTANT FILE NAME
24012200_MN-NRWD_GA.dwg

Winnipeg

THE CITY OF WINNIPEG
PUBLIC WORKS DEPARTMENT
ENGINEERING DIVISION

2024 BRIDGE MAINTENANCE
MAIN STREET AND NORWOOD BRIDGES

GENERAL ARRANGEMENT AND SCOPE OF WORK

CITY DRAWING NUMBER
B-103-24-03 / B-104-24-03

SHEET 03 OF 23

DRAWING NUMBER
03

A1 SIZE 594mm x 841mm

PLOT: 5/9/2024 9:50:51 AM

FILE NAME: 24012200_MN-NRWD_GA.dwg Saved By: ascott