ADDRESS: 80 SINCLAIR STREET PROJECT No: 2020-136 SHEET TITLE: WALL SECTIONS DATE: 2024.12.18 FILE NAME: 2020-136V0.dwg\A6.2

NOTES:

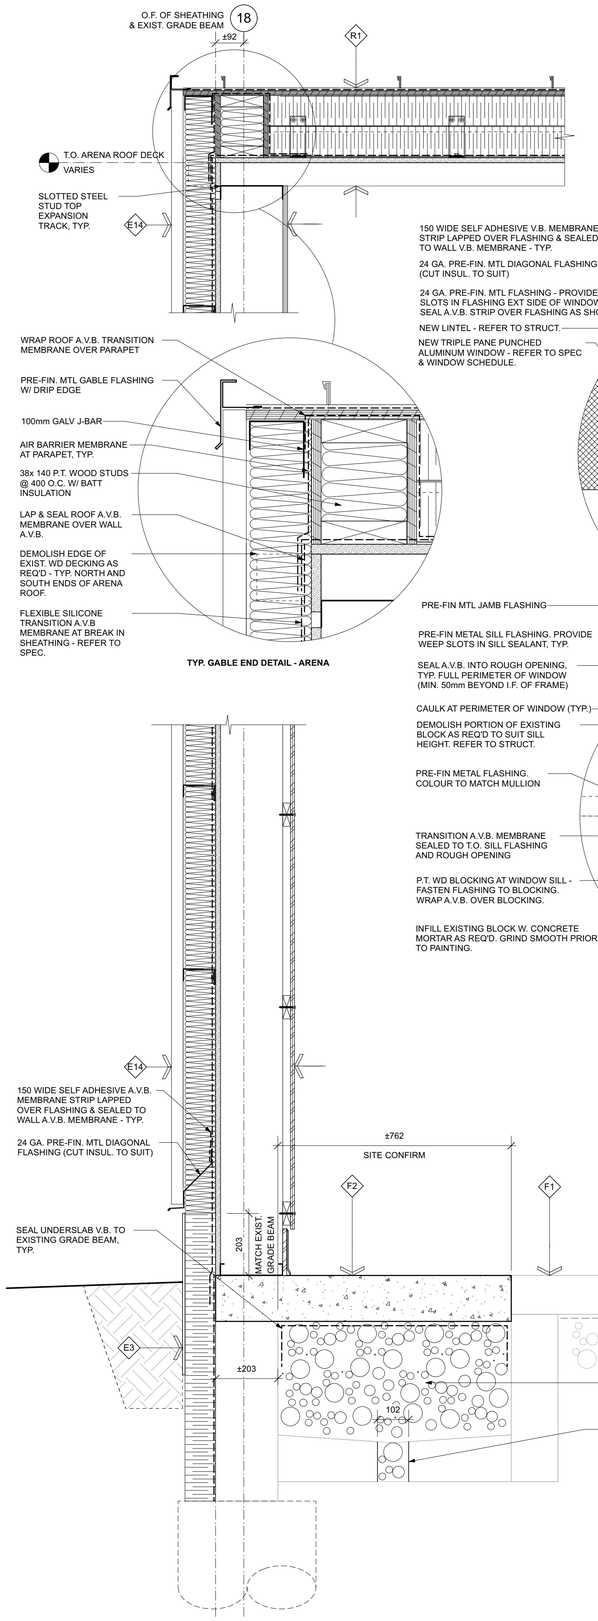

1 A6.2 WALL SECTION @ ARENA - SOUTH WALL
SCALE: 1:10

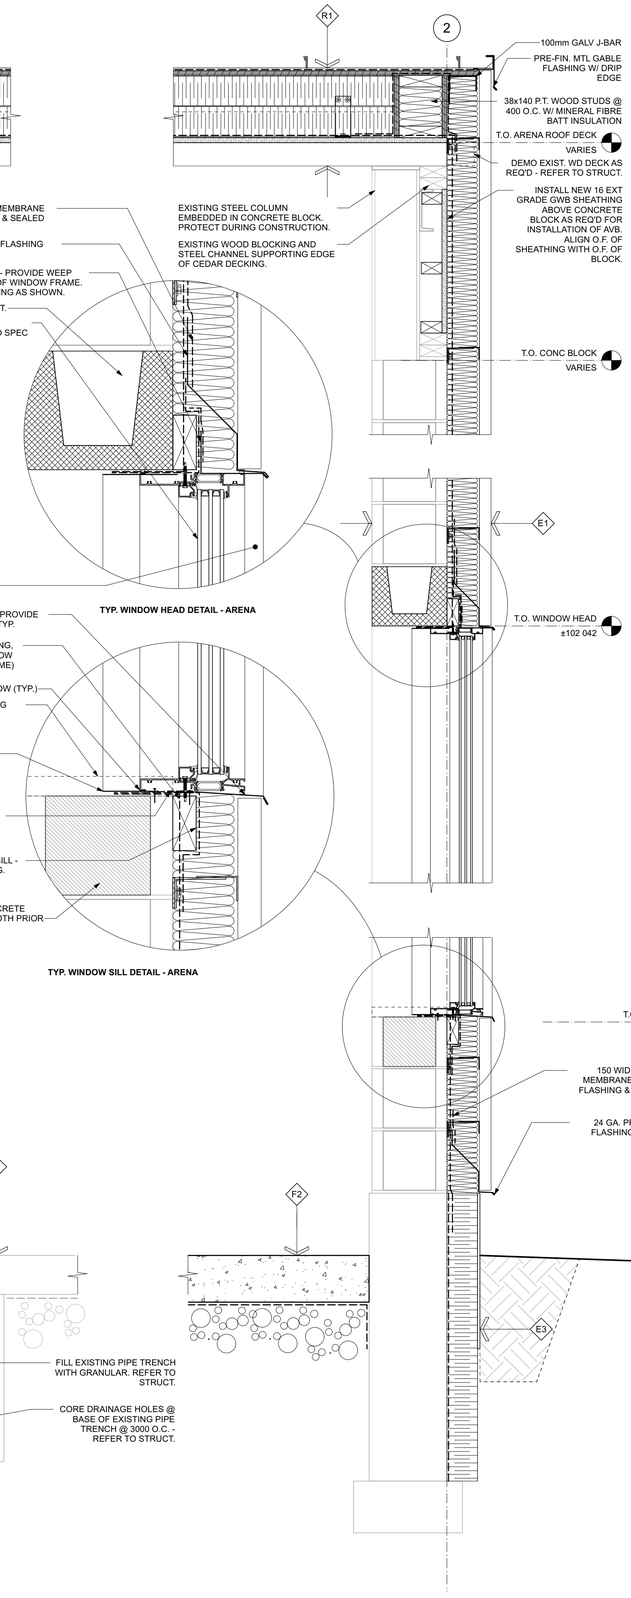

2 A6.2 WALL SECTION @ ARENA OFFICE WINDOW - NORTH WALL
SCALE: 1:10

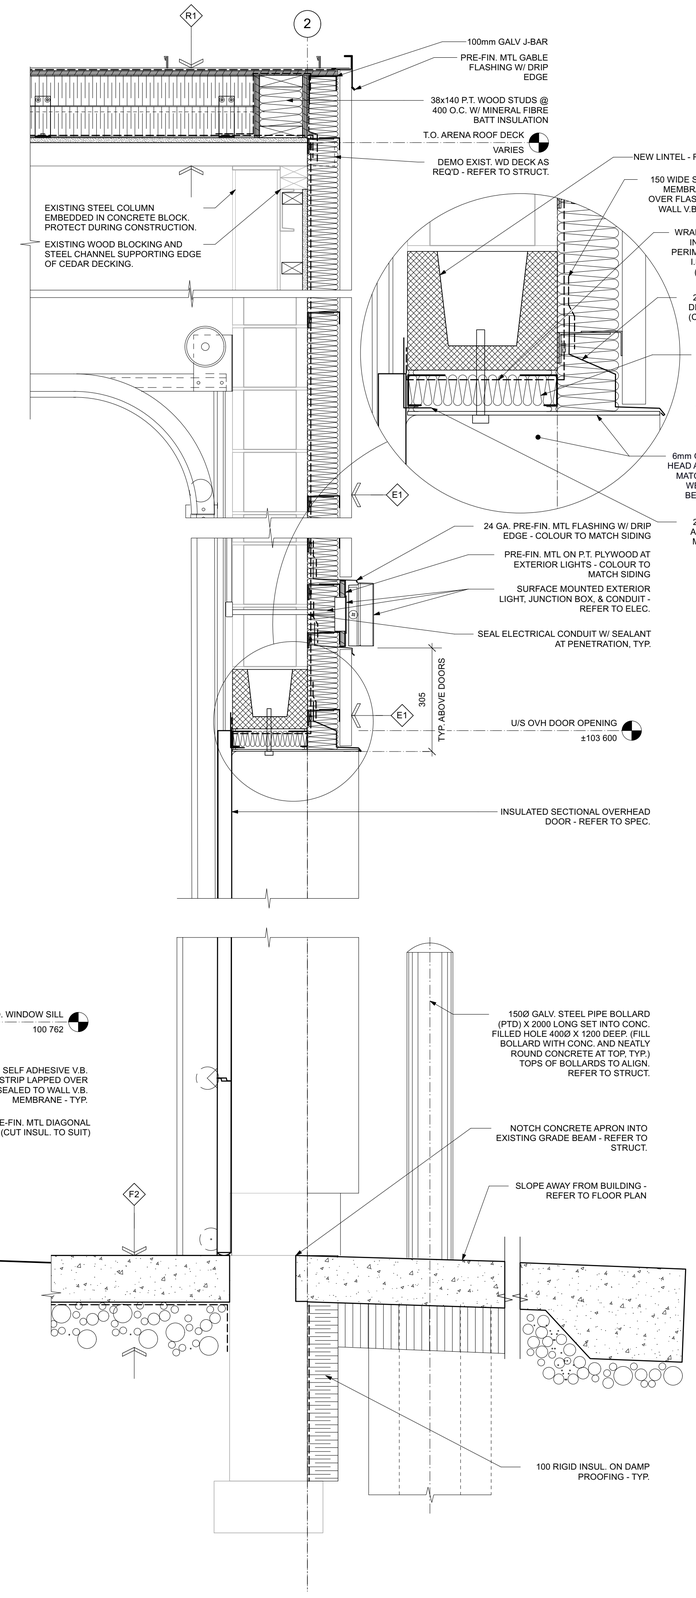

3 A6.2 WALL SECTION @ ARENA - NORTH WALL (NEW OH DOOR)
SCALE: 1:10

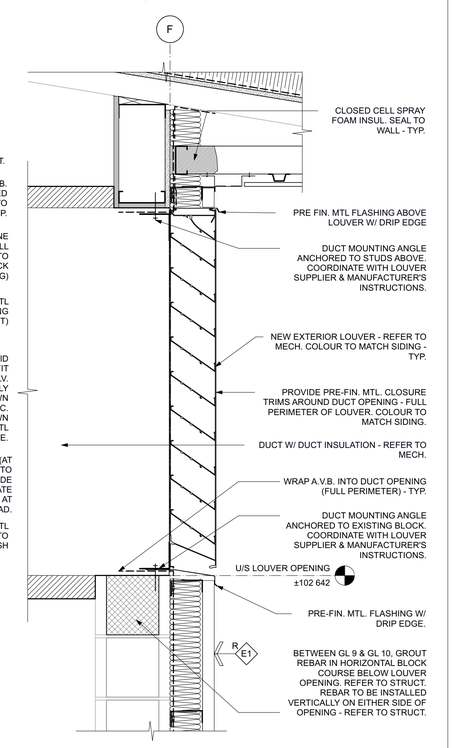

4 A6.2 SECTION DETAIL - TYP. ARENA LOUVER
SCALE: 1:10

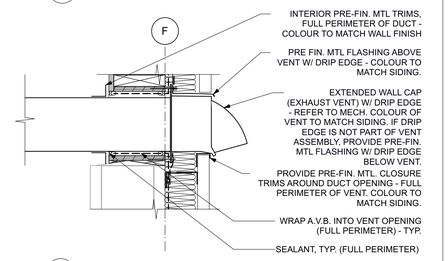

5 A6.2 SECTION DETAIL - TYP. ARENA EXHAUST VENT
SCALE: 1:10

| x | architecture inc.
230 Main Street, Suite 310 Winnipeg Manitoba R3C 1A8 204 318 2010

No.	REVISION/DESCRIPTION	BY	DATE

SEAL

MAA Digital Signature Applied — PROVINCE OF MANITOBA — TRAVIS COOKE — REGISTERED ARCHITECT

MAA Digital Signature Applied — PROVINCE OF MANITOBA — 1x1 ARCHITECTURE INC. — No. 1846 — APPROVED ARCHITECTURAL CORPORATION

DRAWN	HC	CHECKED	TC	DESIGNED	2024-12-18 TC/HC	APPROVED	2024-12-18 TC
DATE	2024.12.18	USER APPROVAL	IC/AF/SS				

Winnipeg

THE CITY OF WINNIPEG
ASSETS and PROJECT MANAGEMENT DEPARTMENT
MUNICIPAL ACCOMMODATIONS DIVISION

PROJECT 3-65 GARRY STREET, R3C 4K4

REDEVELOPMENT OF THE OLD EXHIBITION ARENA ISSUED FOR CONSTRUCTION

80 SINCLAIR STREET

SHEET TITLE

WALL SECTIONS

SCALE	PROJECT No:	SHEET No:
AS SHOWN	2020-136	A6.2

DRAWING SHEET SIZE: A1 (841mm x 594mm) PLOT 1:1