DATE: 2024.12.18 FILE NAME: 2020-136V0.dwg\A8.3

PROJECT No: 2020-136 SHEET TITLE: INTERIOR ELEVATIONS

ADDRESS: 80 SINCLAIR STREET

NOTES:

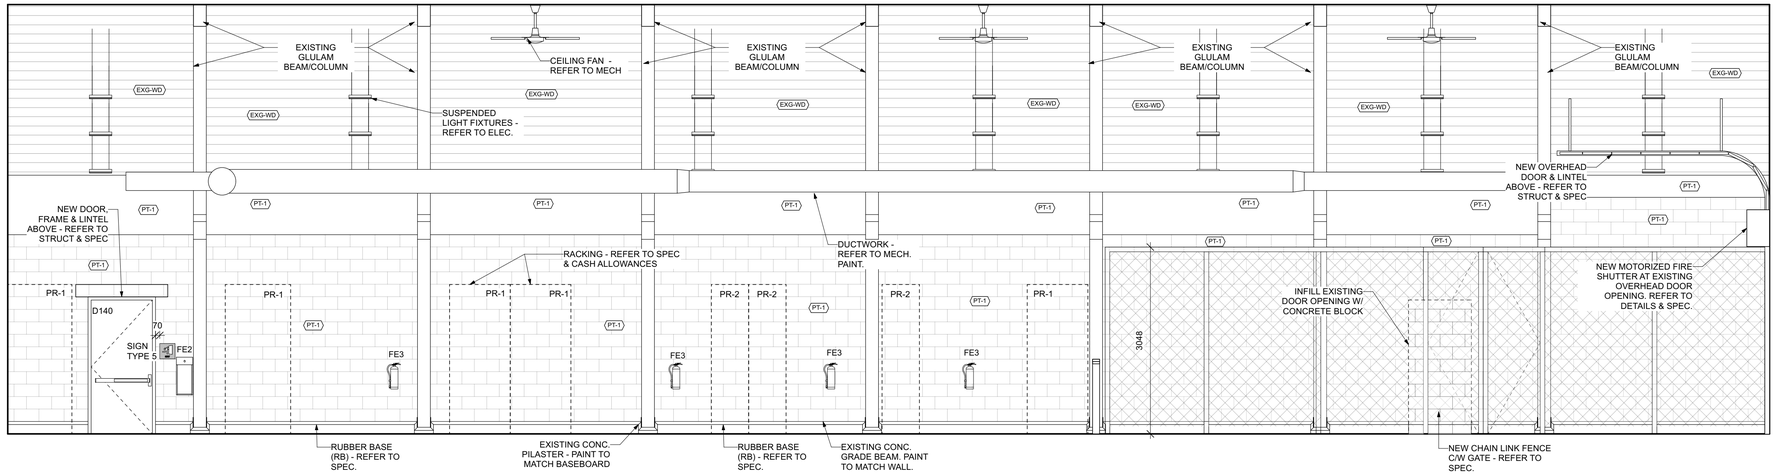

1 A8.3 STORES OPEN STORAGE - WEST
Scale: 1:50

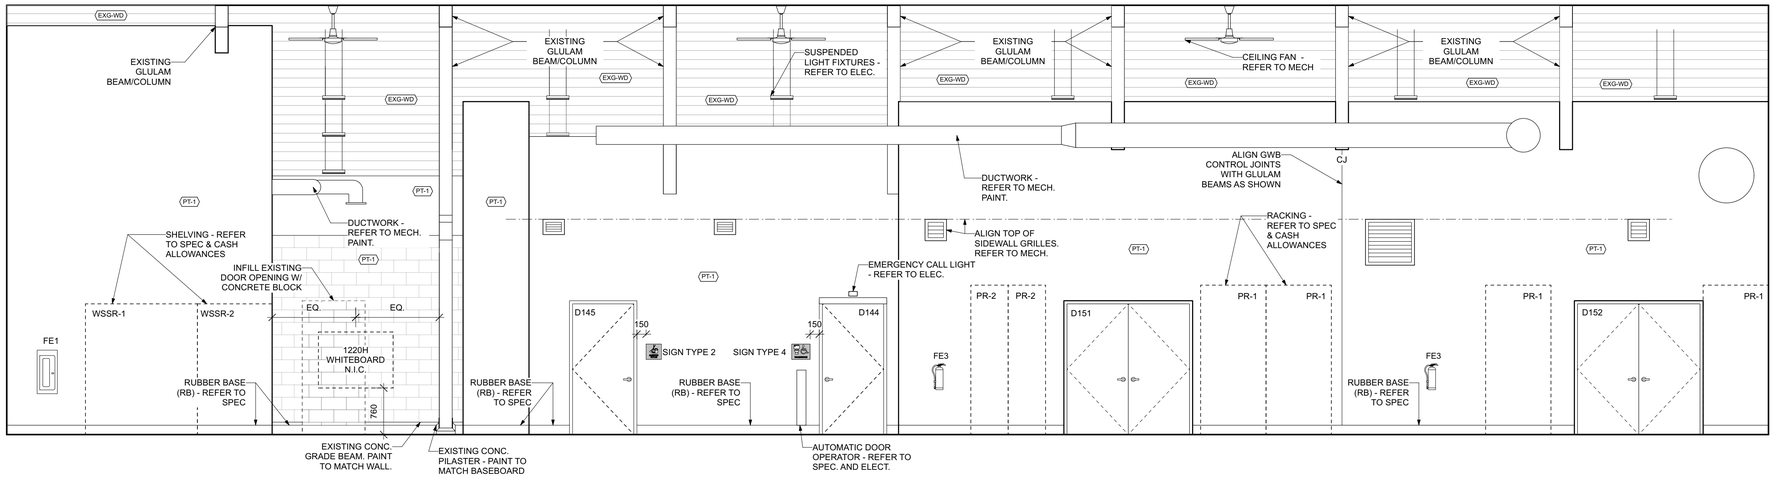

2 A8.3 STORES OPEN STORAGE - EAST
Scale: 1:50

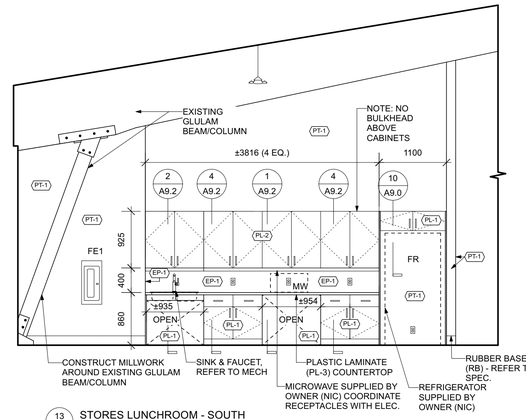

13 A8.3 STORES LUNCHROOM - SOUTH
Scale: 1:50

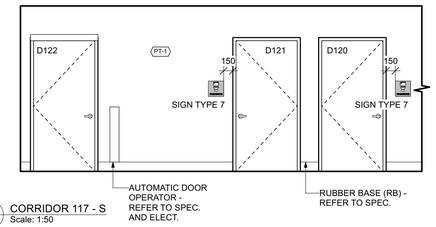

14 A8.3 CORRIDOR 117 - S
Scale: 1:50

LEGEND

ADO	AUTOMATIC DOOR OPERATOR
BR	BACK REST
CG	CORNER GUARDS
D	DRYER (N.I.C.)
DP	D-PULL
FE1	SEMI-RECESSED FIRE EXTINGUISHER
FE2	WALL MOUNTED FIRE EXTINGUISHER
FE3	FIRE EXTINGUISHER W/ BRACKET
FD	FLOOR DRAIN - REFER TO MECH
FR	FRIDGE/FREEZER (N.I.C.)
FREEZ.	CHEST FREEZER (BY WASAC, N.I.C.)
GB1	GRAB BAR - 600 LONG
GB2	GRAB BAR - 900 LONG
GB3	GRAB BAR - 760 LONG
GB4	FOLD-DOWN GRAB BAR
GB5	L-SHAPED GRAB BAR
HD	HAND DRYER
MH	MOP AND BROOM HOLDER
MI	MIRROR
MW	MICROWAVE (MAX. 305mm/12" HIGH, N.I.C.)
PH.C.	PHOTOCOPIER (N.I.C.)
PTD	PAPER TOWEL DISPENSER
RH	ROBE HOOK
SD	SOAP DISPENSER
SH	SHELF
SND	SANITARY NAPKIN DISPENSER
TP	TOILET PAPER HOLDER
W	WASHING MACHINE (N.I.C.)

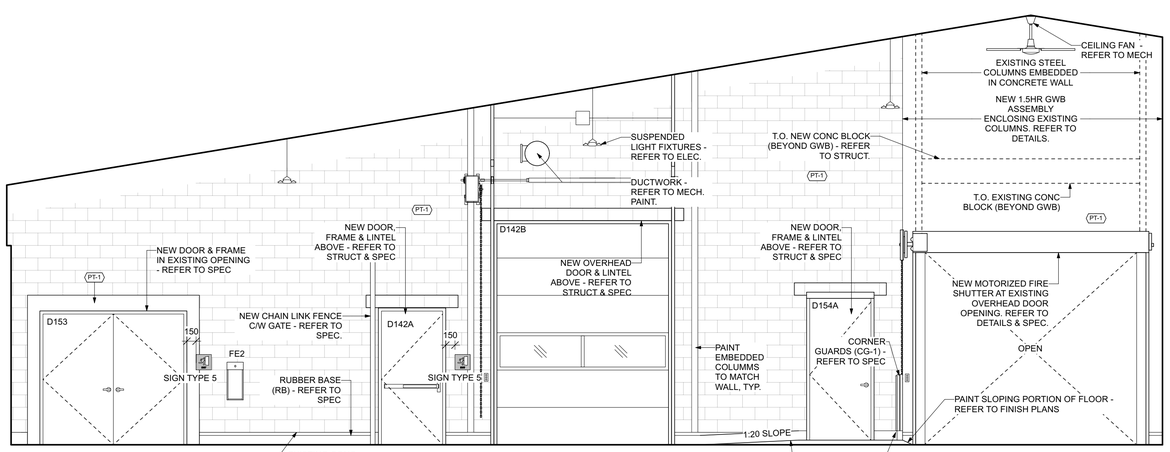

3 A8.3 STORES OPEN STORAGE - NORTH
Scale: 1:50

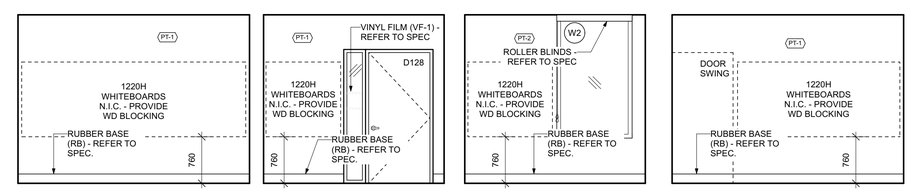

9 A8.3 WADING POOL OFFICE 131 - W
Scale: 1:50

10 A8.3 WADING POOL OFFICE 131 - N
Scale: 1:50

11 A8.3 WADING POOL OFFICE 131 - S
Scale: 1:50

12 A8.3 WADING POOL OFFICE 131 - E
Scale: 1:50

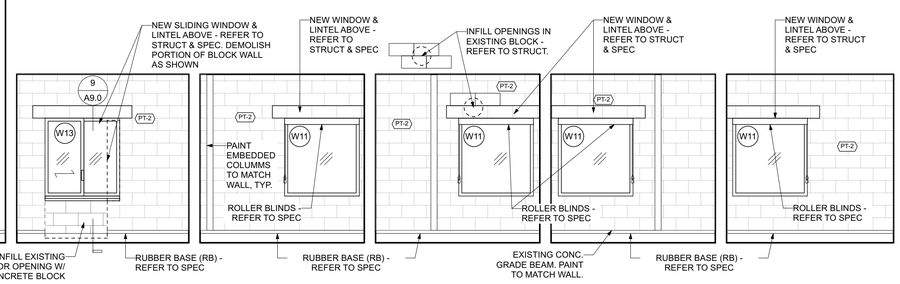

4 A8.3 EQUIP LOANS - NORTH
Scale: 1:50

5 A8.3 OFFICE 147 - NORTH
Scale: 1:50

6 A8.3 OFFICE 148 - NORTH
Scale: 1:50

7 A8.3 OFFICE 149 - NORTH
Scale: 1:50

8 A8.3 OFFICE 150 - NORTH
Scale: 1:50

| x | architecture inc.
230 Pitts Street, Suite 210 Winnipeg, Manitoba R3C 1A8 204 318 2010

No.	REVISION/DESCRIPTION	BY	DATE

SEAL
MAA Digital Signature Applied
MAA Digital Signature Applied

PROVINCE OF MANITOBA — TRAVIS COOKE — REGISTERED ARCHITECT

PROVINCE OF MANITOBA — 1x1 ARCHITECTURE INC. — No. 1186 — APPROVED ARCHITECTURAL CORPORATION

DRAWN	CHECKED	DESIGNED	APPROVED
HC/AJ	TC	HC/AJ	TC
2024-12-18		2024-12-18	

DATE 2024.12.18 USER IC/AF/SS APPROVAL

Winnipeg

THE CITY OF WINNIPEG
ASSETS and PROJECT MANAGEMENT DEPARTMENT
MUNICIPAL ACCOMMODATIONS DIVISION

PROJECT 3-65 GARRY STREET, R3C 4K4

REDEVELOPMENT OF THE OLD EXHIBITION ARENA
ISSUED FOR CONSTRUCTION

80 SINCLAIR STREET

SHEET TITLE

INTERIOR ELEVATIONS

SCALE	PROJECT No:	SHEET No:
AS SHOWN	2020-136	A8.3

DRAWING SHEET SIZE: A1 (841mm x 594mm) PLOT 1:1