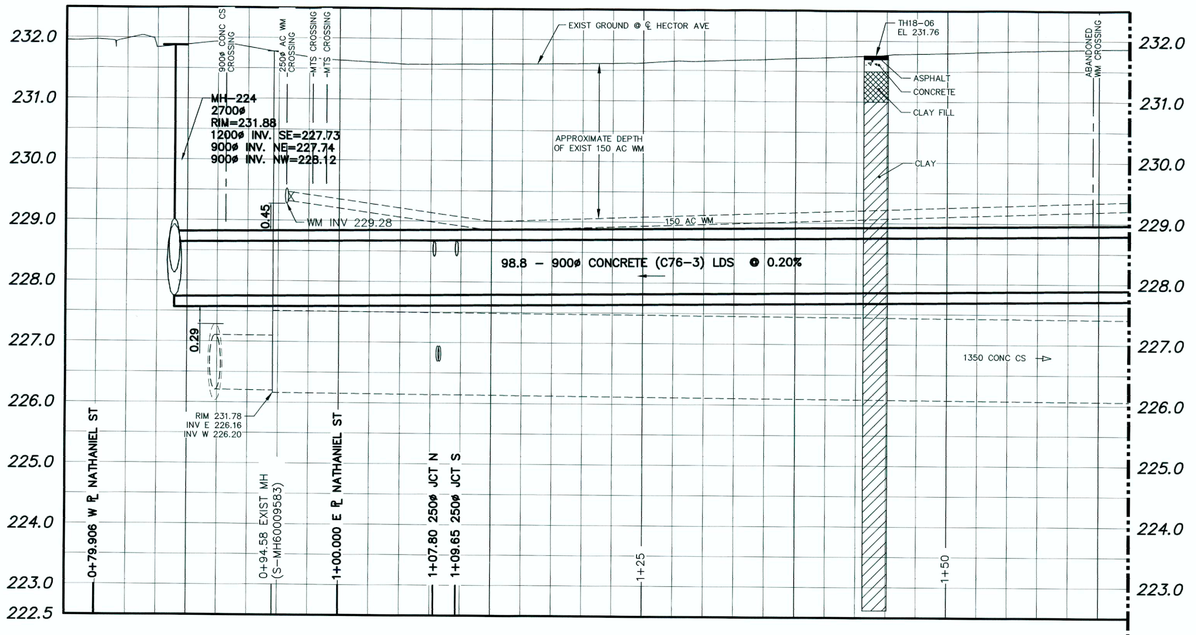

NOTE: CHAINAGES SHOWN ARE ALONG SOUTH ℄ HECTOR AVENUE

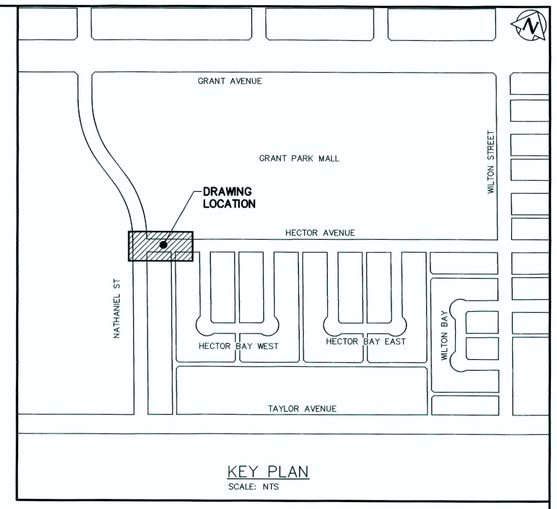

KEY PLAN
SCALE: NTS

NOTES:

1. INSPECT EXISTING 1350ø CONC CS FROM MANHOLE S-MH60009583 TO MANHOLE S-MH70079782 PRIOR TO AND AFTER INSTALLATION OF THE NEW LDS PIPE TO DETERMINE IF ANY DAMAGE IS CAUSED TO THE EXISTING CS DURING THE LDS INSTALLATION DUE TO ITS CLOSE PROXIMITY.

FOR CONTINUATION SEE LD-13006

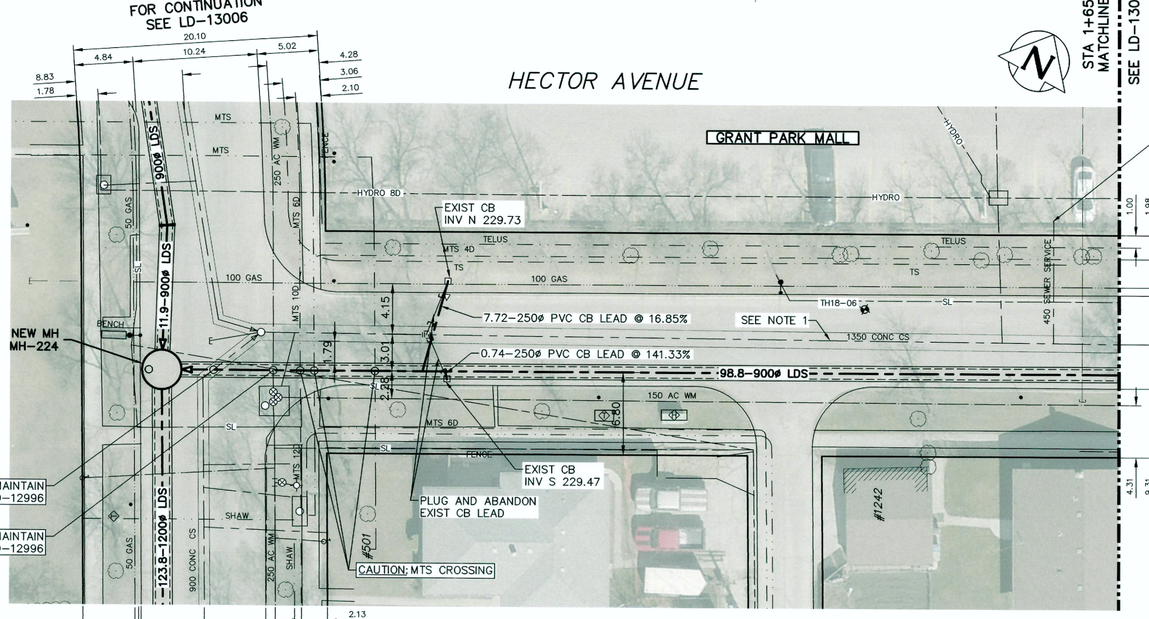

FOR CONTINUATION SEE LD-13005

ENGINEERS GEOSCIENTISTS MANITOBA
Certificate of Authorization
KGS Group
No. 245

FOR INDEX SEE LD-12996

METRIC
WHOLE NUMBERS INDICATE MILLIMETRES
DECIMALIZED NUMBERS INDICATE METRES

0.0 5.0 10.0 15.0 20.0 25.0
SCALE 1:250 (A1)

PROPERTY LIMITS DELINEATION

DELINEATION OF PROPERTY LIMITS AS SHOWN ON THIS DWG DOES NOT REPRESENT A "LEGAL SURVEY". KGS GROUP MAKES NO REPRESENTATION OR WARRANTY AS TO THE ACCURACY OF PROPERTY LIMITS DELINEATED ON THIS DWG, NOR ON THE DIMENSIONAL ACCURACY OF DWG FEATURES RELATIVE TO THOSE PROPERTY LIMITS.

WARNING

IF POWER EQUIPMENT OR EXPLOSIVES ARE TO BE USED FOR EXCAVATION ON THIS PROJECT THE CONTRACTOR MUST:

1) NOTIFY THE GAS COMPANY OF THE PROPOSED LOCATION OF EXCAVATION.

2) TAKE PRECAUTION TO AVOID DAMAGE TO GAS COMPANY INSTALLATIONS.

SEE PROVINCIAL REGULATION 210/72 FOR DETAILS

LOCATION APPROVED
UNDERGROUND STRUCTURES

SUPV. U/G STRUCTURES COMMITTEE — DATE

DATE

NOTE:

LOCATION OF UNDERGROUND STRUCTURES AS SHOWN ARE BASED ON THE BEST INFORMATION AVAILABLE BUT NO GUARANTEE IS GIVEN THAT ALL EXISTING UTILITIES ARE SHOWN OR THAT THE GIVEN LOCATIONS ARE EXACT. CONFIRMATION OF EXISTENCE AND EXACT LOCATION OF ALL SERVICES MUST BE OBTAINED FROM THE INDIVIDUAL UTILITIES BEFORE PROCEEDING WITH CONSTRUCTION.

B.M. ELEV.

NO.	REVISIONS	DATE	BY
0	ISSUED FOR CONSTRUCTION	2024/06/18	MID

KGS GROUP

DESIGNED BY	MID	CHECKED BY	JM
DRAWN BY	MID	APPROVED BY	RBO
SCALE: HORIZONTAL	1:250	RELEASED FOR CONSTRUCTION	
VERTICAL	1:50		
DATE	2024 06 18	DATE	24/06/20

PLOT DATE: 2024 06 18

ENGINEER'S SEAL
PROVINCE OF MANITOBA
M.A. IANKOVA-DODOVA
Member
21605
REGISTERED PROFESSIONAL ENGINEER

CONSULTANT DRAWING NUMBER
11-0107-18-C13-2_C08

Winnipeg

THE CITY OF WINNIPEG
WATER AND WASTE DEPARTMENT
ENGINEERING DIVISION

COCKBURN & CALROSSIE SEWER RELIEF WORKS
CONTRACT 13

HECTOR AVENUE
NATHANIEL STREET TO HECTOR BAY W - EAST LEG
NATHANIEL STREET TO STA 1+65

SHEET 15 OF 22

CITY DRAWING NUMBER
LD-13009

BID OPPORTUNITY: 375-2024
CONTRACT NUMBER: 13

FILE PATH: P:\Projects\2011\11-0107-18\Dwg\Mun\C13 - Poseidon-Nathaniel-Hector\
FILE NAME: 11-0107-18-C13-2_CALL.dwg