WATER SERVICE INFORMATION

	ADDRESS	SIZE (mm) MATERIAL (STREET)	SIZE (mm) MATERIAL (PROP.)	SHORT & LONG MEASUREMENT	CORP LOCATION	REMARKS
	128 YALE AVE EAST RESIDENTIAL	20 CU	20 CU	1.40 NSL HSE 10.220 SSL YALE AVE E	0.4 N OF S/C	RECONNECT SERVICE –
*	200 YALE AVE EAST RESIDENTIAL	12 CU	12 LEAD	1.27 NSL HSE 10.400 SSL YALE AVE E	1.0 N OF S/C	RENEW TO ℄ W/20 CU –

* SERVICES TO BE RENEWED TO ℄. ALL OTHERS TO BE RECONNECTED

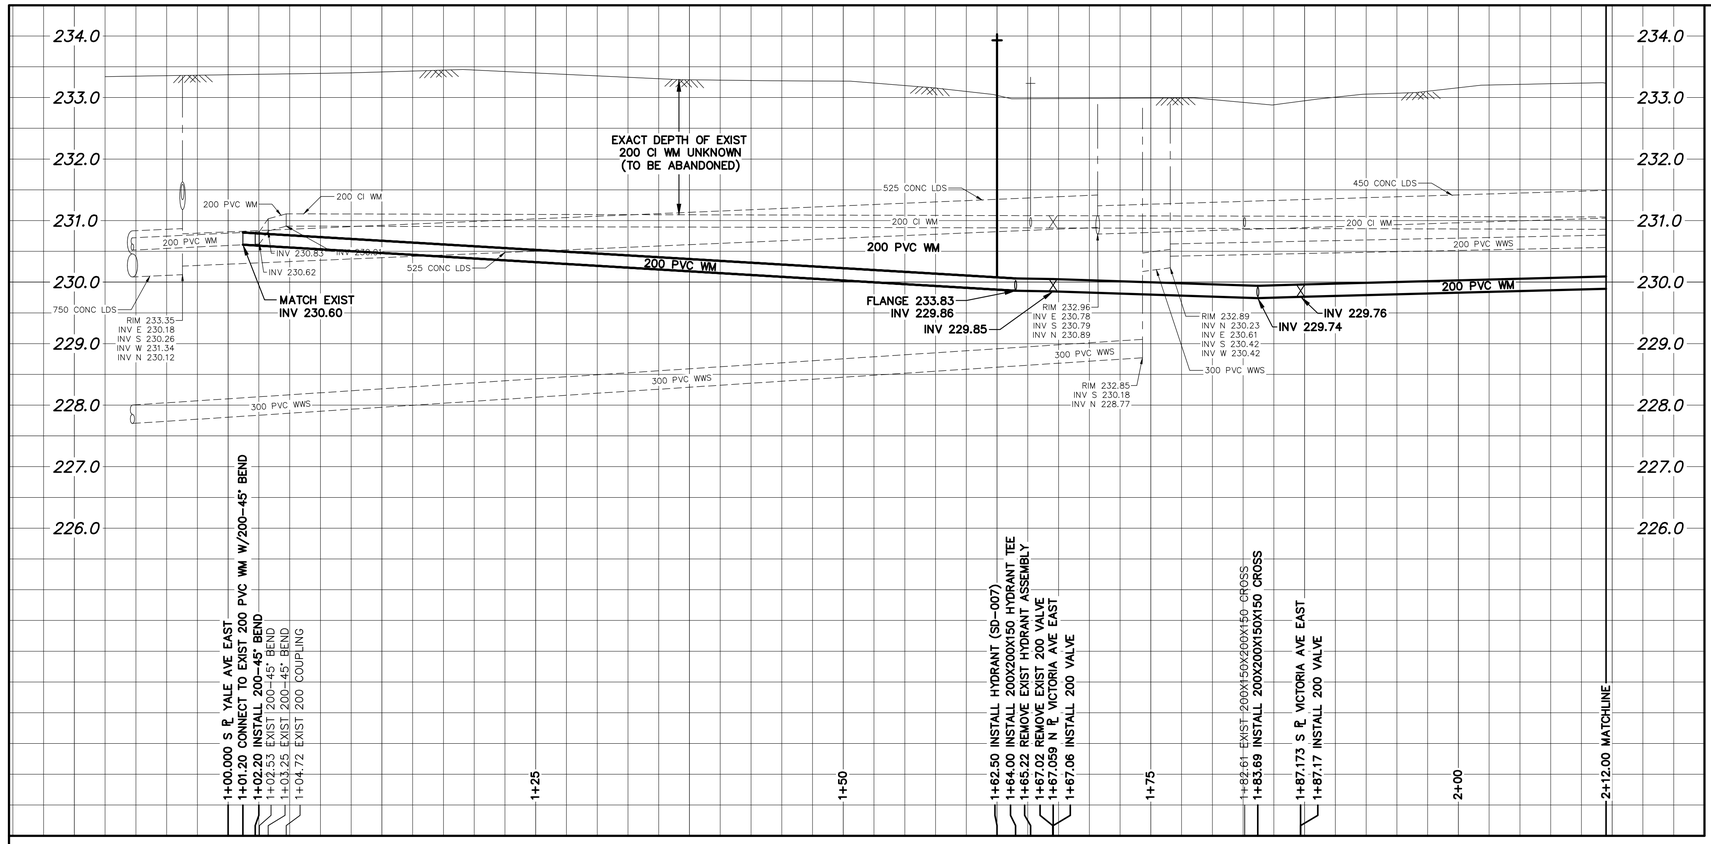

NOTE: CHAINAGES SHOWN ARE ALONG W. ℄ OF KANATA STREET

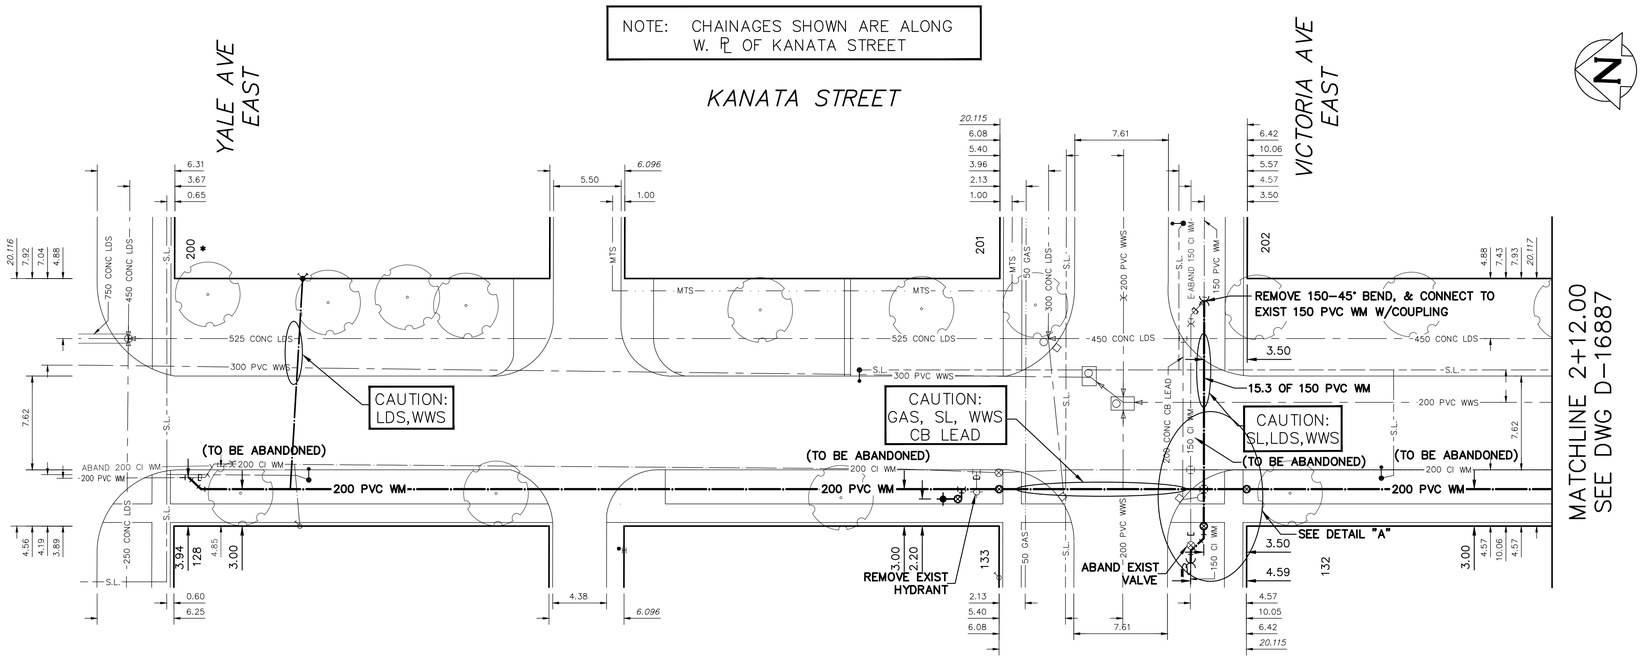

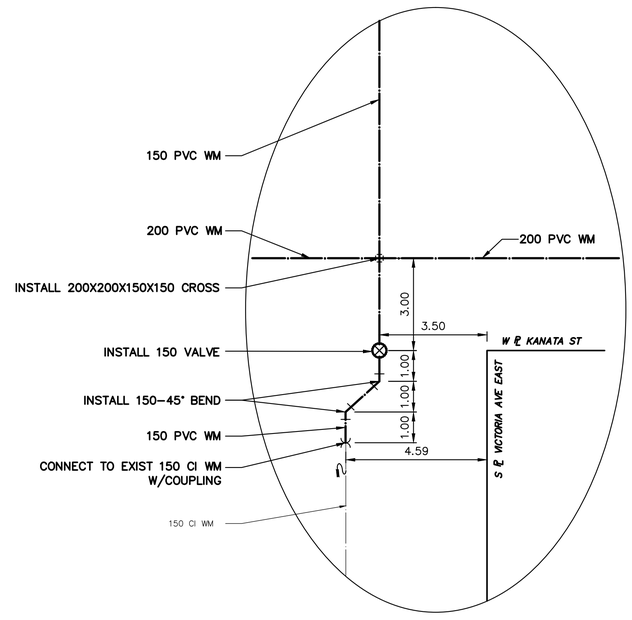

DETAIL "A"
SCALE N.T.S.

FOR INDEX SEE D–16882

NOTE: ALL VALVES TO BE INSTALLED CLOCKWISE TO CLOSE

WARNING

IF POWER EQUIPMENT OR EXPLOSIVES ARE TO BE USED FOR EXCAVATION ON THIS PROJECT THE CONTRACTOR MUST:

1) NOTIFY THE GAS COMPANY OF THE PROPOSED LOCATION OF EXCAVATION.

2) TAKE PRECAUTION TO AVOID DAMAGE TO GAS COMPANY INSTALLATIONS.

SEE PROVINCIAL REGULATION 210/72 FOR DETAILS

METRIC
WHOLE NUMBERS INDICATE MILLIMETRES
DECIMALIZED NUMBERS INDICATE METRES

0.0 5.0 10.0 15.0 20.0 25.0

LOCATION APPROVED
UNDERGROUND STRUCTURES

SUPV. U/G STRUCTURES COMMITTEE _____ DATE _____

NOTE:
LOCATION OF UNDERGROUND STRUCTURES AS SHOWN ARE BASED ON THE BEST INFORMATION AVAILABLE BUT NO GUARANTEE IS GIVEN THAT ALL EXISTING UTILITIES ARE SHOWN OR THAT THE GIVEN LOCATIONS ARE EXACT. CONFIRMATION OF EXISTENCE AND EXACT LOCATION OF ALL SERVICES MUST BE OBTAINED FROM THE INDIVIDUAL UTILITIES BEFORE PROCEEDING WITH CONSTRUCTION.

VERTICAL DATUM: CGVD28 (HT2.0 Geoid)

HORIZONTAL DATUM: NAD83 (June 1990), Zone 14

NO.	REVISIONS	DATE	BY

DESIGNED BY	RG	CHECKED BY	SC
DRAWN BY	AJ	APPROVED BY	SC
SCALE: HORIZONTAL	1:250	RELEASED FOR CONSTRUCTION	
VERTICAL	1:50		
DATE	2024 03 15	DATE	
PLOT DATE:	2024 03 15	Digitally signed by Stacy Cournoyer, P. Eng. 2024-03-19	

ENGINEER'S SEAL: PROVINCE OF MANITOBA · S.R.J. COURNOYER · Member 22699 · 2024-03-19 · REGISTERED PROFESSIONAL ENGINEER
Digitally signed by Stacy Cournoyer, P. Eng.

CONSULTANT DRAWING NUMBER –

Winnipeg

THE CITY OF WINNIPEG
WATER AND WASTE DEPARTMENT
ENGINEERING DIVISION

2024 WATER MAIN RENEWALS
CONTRACT 10

KANATA STREET
YALE AVE EAST TO
25.0 S OF VICTORIA AVE EAST

SHEET 6 OF 8

CITY DRAWING NUMBER
D–16886

BID OPPORTUNITY: 67–2024
CONTRACT NUMBER: 10

FILE PATH: R:\DRAWINGS\WATER\RENEWAL\2024 RENEWALS\Cont 10\Construction Dwgs\
FILE NAME: KANATA ST.dwg