PHASE 1 - STAGE 1 NOTES:

SUGGESTED SCHEDULE:

- 3 MONTHS
- NOVEMBER 2024 – JANUARY 2025

1

MAJOR CONSTRUCTION ACTIVITIES:

1. TRAFFIC SIGNALS CONDUIT ACROSS ALL ROAD LANES (BY OTHERS) PRIOR TO MOBILIZATION
2. MOBILIZATION
3. BARRIER DEMOLITION INCLUDING MECHANICAL AND ELECTRICAL APPURTENANCES
4. MAINTAIN BARRIERS WHERE THEY SUPPORT EXISTING SIGNAL/STREET LIGHT POLES
5. INSTALLATION OF NEW STANDARD AND CUSTOM SIGNAL/STREET LIGHT BASES, POLES AND ALL OTHER APPURTENANCES AND ENERGIZING OF SAME
6. INSTALLATION OF NEW FIRE DEPARTMENT CONNECTION (FDC) AND ABANDONMENT OF OLD FDC
7. INSTALLATION OF NEW CATCHBASINS AND LEAD PIPE
8. WATERPROOFING

TRAFFIC CONTROL:

- CURB LANES CLOSED IN ALL DIRECTIONS
- TRAFFIC SERVICES TO CHANGE EB OVERHEAD SIGN STRUCTURE TO MATCH LANE ARRANGEMENT

PEDESTRIAN CONTROL:

SE CORNER PEDESTRIANS

- MAINTAIN ACCESS TO 333 MAIN, 191 PIONEER
- NO ACCESS ACROSS CORNER, DETOUR VIA PIONEER-WESTBROOK
- NO ACCESS TO STAIRCASE

SW CORNER PEDESTRIANS

- MAINTAIN ACCESS TO 200 MAIN (SCOTIA BANK), 360 MAIN AND 210 PORTAGE (CONCOURSE)
- NO ACCESS ACROSS CORNER, DETOUR VIA FORT-GRAHAM
- MAINTAIN ACCESS TO STAIRCASE (210 PORTAGE)

NW CORNER PEDESTRIANS

- MAINTAIN ACCESS TO 201 PORTAGE (VARIOUS DOORS)
- NO ACCESS ACROSS CORNER, DETOUR VIA ALBERT-MCDERMOT
- MAINTAIN ACCESS TO STAIRCASE

NE CORNER PEDESTRIANS

- MAINTAIN ACCESS TO 1 LOMBARD PLACE (RICHARDSON BLDG)
- ACCESS ACROSS CORNER THROUGH 1 LOMBARD PLACE PLAZA
- MAINTAIN ACCESS TO STAIRCASE

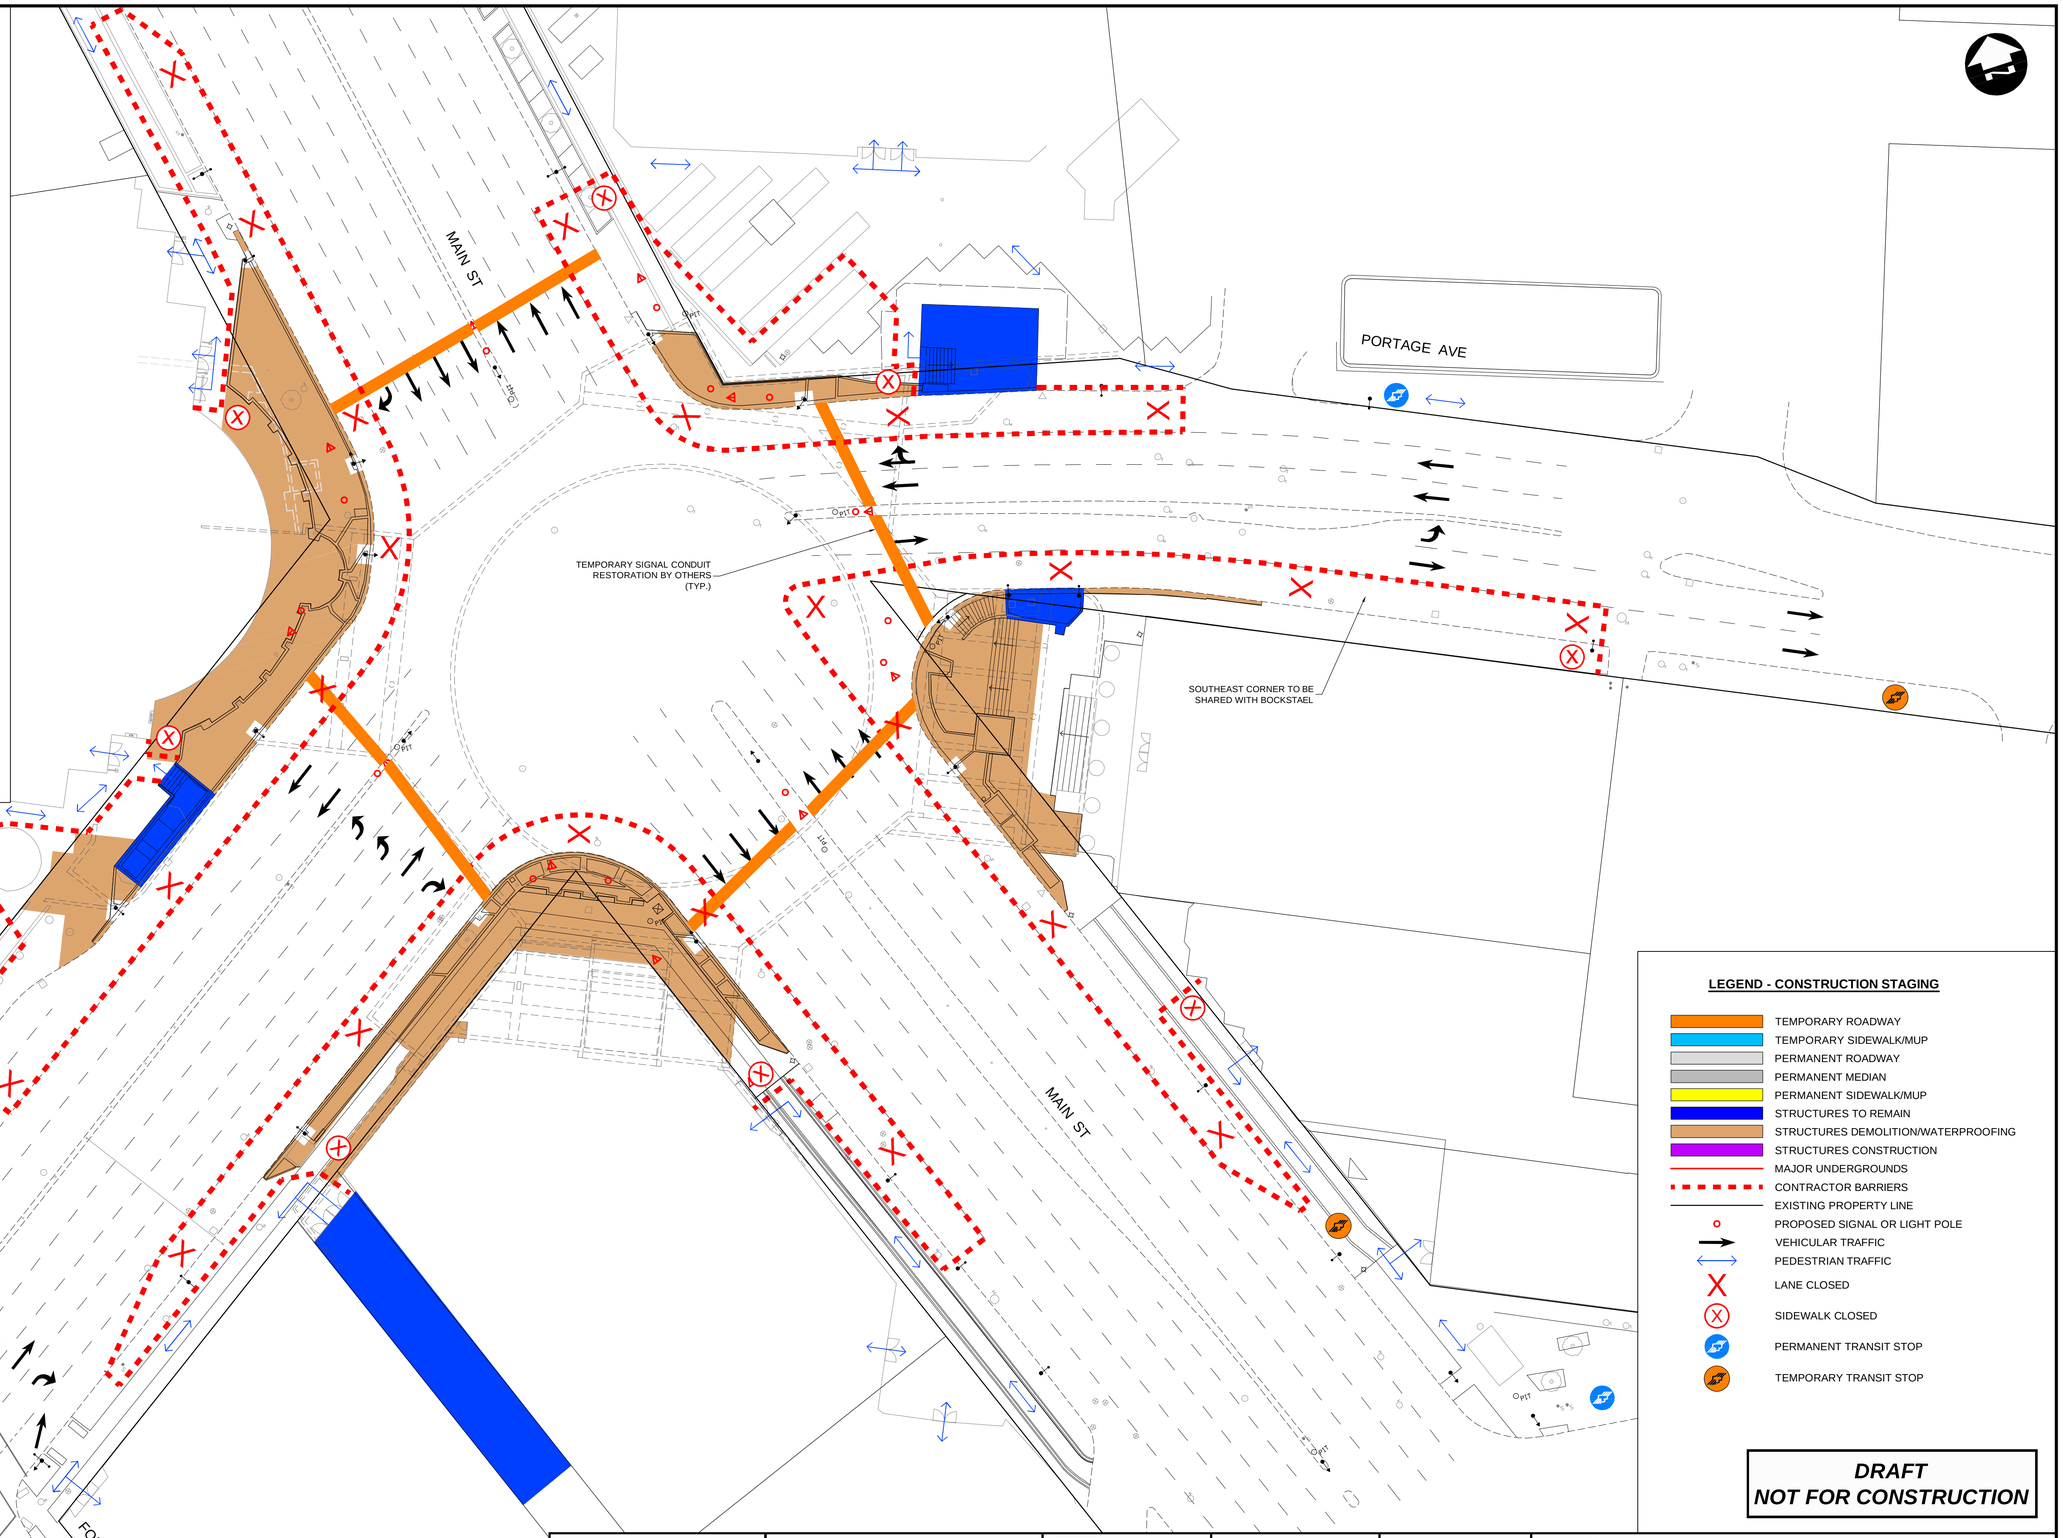

LEGEND - CONSTRUCTION STAGING

- TEMPORARY ROADWAY
- TEMPORARY SIDEWALK/MUP
- PERMANENT ROADWAY
- PERMANENT MEDIAN
- PERMANENT SIDEWALK/MUP
- STRUCTURES TO REMAIN
- STRUCTURES DEMOLITION/WATERPROOFING
- STRUCTURES CONSTRUCTION
- MAJOR UNDERGROUNDS
- CONTRACTOR BARRIERS
- EXISTING PROPERTY LINE
- PROPOSED SIGNAL OR LIGHT POLE
- VEHICULAR TRAFFIC
- PEDESTRIAN TRAFFIC
- LANE CLOSED
- SIDEWALK CLOSED
- PERMANENT TRANSIT STOP
- TEMPORARY TRANSIT STOP

DRAFT
NOT FOR CONSTRUCTION

UNDERGROUND STRUCTURES

SUPV. U/G STRUCTURES DATE

LOCATION OF UNDERGROUND STRUCTURES AS SHOWN ARE BASED ON THE BEST INFORMATION AVAILABLE, BUT NO GUARANTEE IS GIVEN THAT ALL EXISTING UTILITIES ARE SHOWN OR THAT THE GIVEN LOCATIONS ARE EXACT. CONFIRMATION OF EXISTENCE AND EXACT LOCATION OF ALL SERVICES MUST BE OBTAINED FROM THE INDIVIDUAL UTILITIES BEFORE PROCEEDING WITH CONSTRUCTION.

B.M.
ELEV.

NO.	REVISIONS	DATE	BY
1	ISSUED FOR ADDENDUM 01	24/09/27	DBW
0	ISSUED FOR TENDER	24/09/09	DBW

DESIGNED BY	TJH/MRD
DRAWN BY	TJH
CHECKED BY	MRD
APPROVED BY	DBW
HOR. SCALE	AS NOTED
VERTICAL	–

DATE

DILLON CONSULTING

RELEASED FOR CONSTRUCTION

DATE

ENGINEER'S SEAL

CONSULTANT PROJECT NUMBER
24-8133

Winnipeg

THE CITY OF WINNIPEG
PUBLIC WORKS DEPARTMENT

PORTAGE & MAIN PEDESTRIAN OPENING

CITY DRAWING NUMBER

SHEET CT-15 OF 21

TRAFFIC STAGING - PHASE 1 - STAGE 1

CONSULTANT DRAWING NUMBER

C:\pw working directory\projects 2024\dillon_40ljh\dms36447\248133-CT-CON-PHASE-1-STAGE-1.dwg