A1 SIZE - 594mm x 841mm

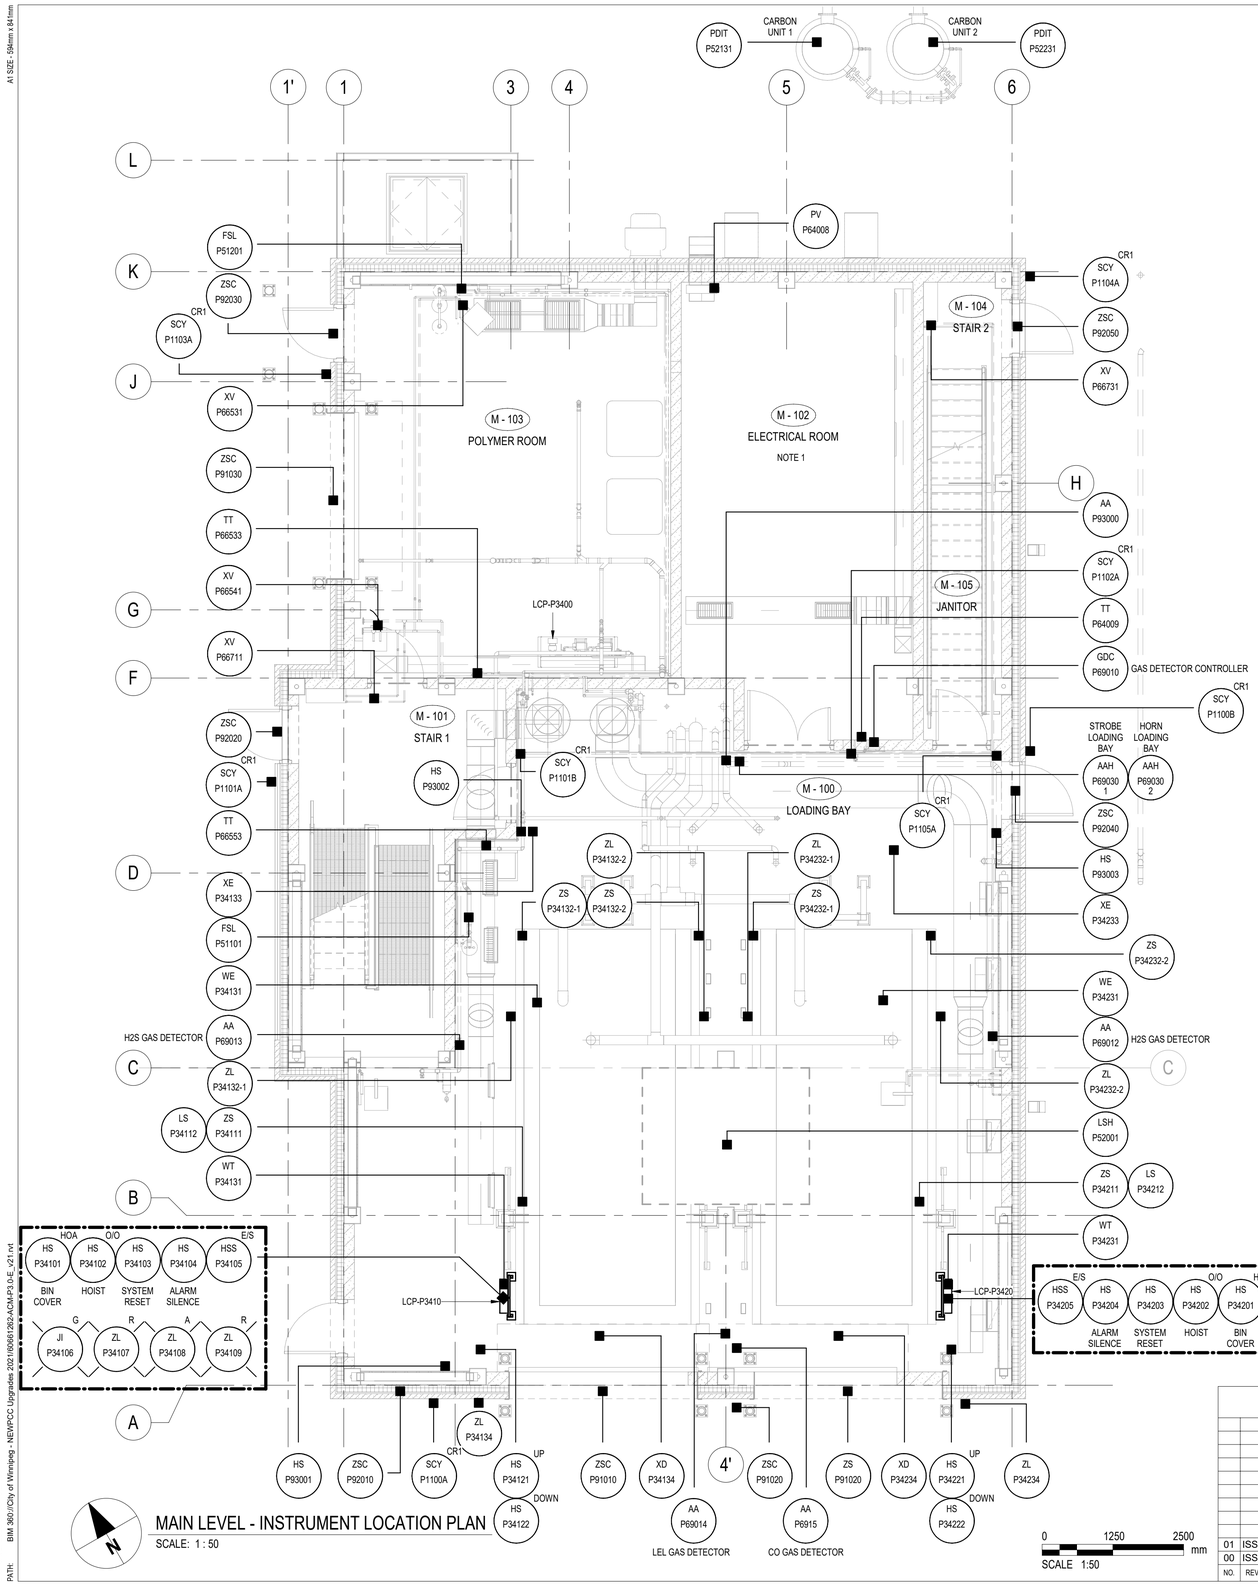

MAIN LEVEL - INSTRUMENT LOCATION PLAN

SCALE: 1 : 50

0 1250 2500 mm

SCALE 1:50

NOTES:

1. SEE DRAWING 1-0101-ELYT-P002 FOR ELECTRICAL ROOM LAYOUT.
2. PROVIDE CCTV CAMERA BOSCH EXTEGRA IP 9000 WITH ALUMINUM HOUSING WITH ALL ADDITIONAL ACCESSORIES, MOUNTING KITS, LENSES, CABLING, AND POWER SUPPLY. REFER TO LOCATION SHOWN IN THIS DRAWING FOR XE-P34133 AND XE-P34233. PROVIDE CAT 6 CABLE AND RUN IN CONDUIT TO THE NETWORK PANEL IN ELECTRICAL ROOM TO TERMINATE TO SECURITY NETWORK.
3. CITY WILL PROVIDE SECURITY NETWORK SWITCH TO TERMINATE THE CCTV CAMERAS, THE CONTRACTOR TO COORDINATE WITH THE CITY AND CONTRACT ADMINISTRATOR FOR TERMINATION PORT NUMBERS WITHIN NETWORK PANEL TO COMPLETE COMMISSIONING OF THE CCTV's

01

ENGINEERS GEOSCIENTISTS MANITOBA
Certificate of Authorization
AECOM Canada ULC
No. 4671

TENDER NO. 721-2024

NO.	REVISIONS	DATE	DESIGN	CHECK
01	ISSUED FOR ADDENDUM 11	2025-04-08	DM	SB
00	ISSUED FOR TENDER	2025-01-31	TW	SB

AECOM

DESIGNED BY: KG	CHECKED BY: CR
DRAWN BY: MM	APPROVED BY: NW
SCALE: 1 : 50	RELEASED FOR CONSTRUCTION BY:
DATE: 2021-06-07	DATE:
CONSULTANT NO.: P3-I102	

ENGINEER'S SEAL

PROVINCE OF MANITOBA
S.S. BOGHOSIAN
Member 33454
REGISTERED PROFESSIONAL ENGINEER
2025-04-08

Winnipeg
THE CITY OF WINNIPEG
WATER AND WASTE DEPARTMENT

NORTH END SEWAGE TREATMENT PLANT
PRIMARY CLARIFICATION PROJECT
AUTOMATION
SCUM DEWATERING BUILDING - MAIN LEVEL
INSTRUMENT LOCATION PLAN

CITY DRAWING NUMBER	SHEET	REV.	SIZE
1-0101-AGAD-P002	001	01	A1

LAST SAVE: 2025-04-08 10:27:00 AM
PATH: BIM 360://City of Winnipeg - NEWPCC Upgrades 2021\60681282-ACM-P3.0-E_v21.rvt