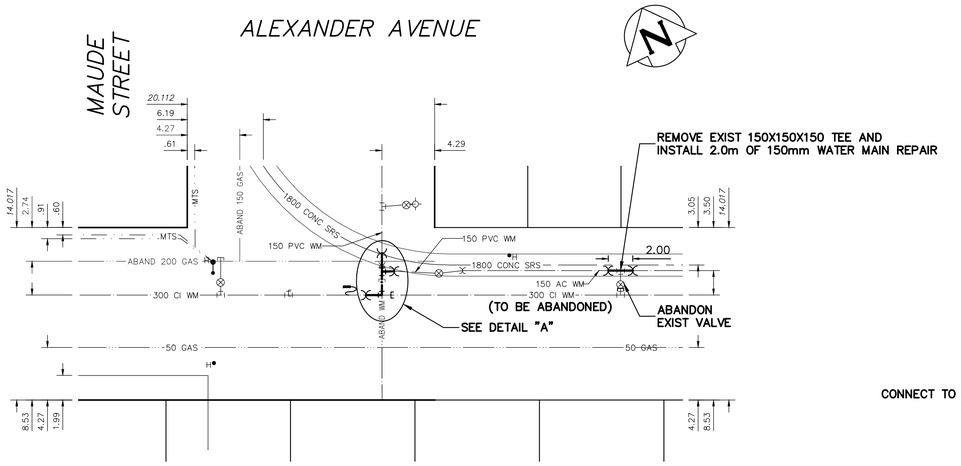

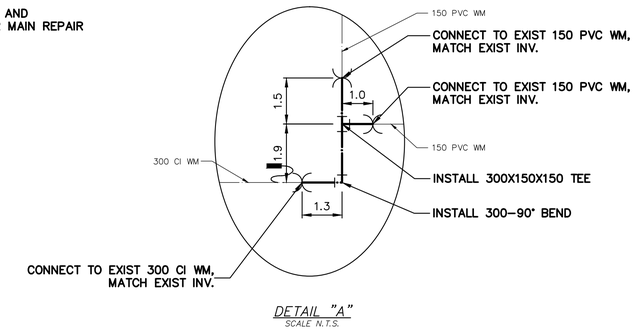

DETAIL "A"
SCALE N.T.S.

NOTE: ABANDON EXISTING MAINLINE 300mm VALVE LOCATED IN STREET PAVEMENT ON ALEXANDER AVE BETWEEN 972 ALEXANDER AVE & 978 ALEXANDER AVE

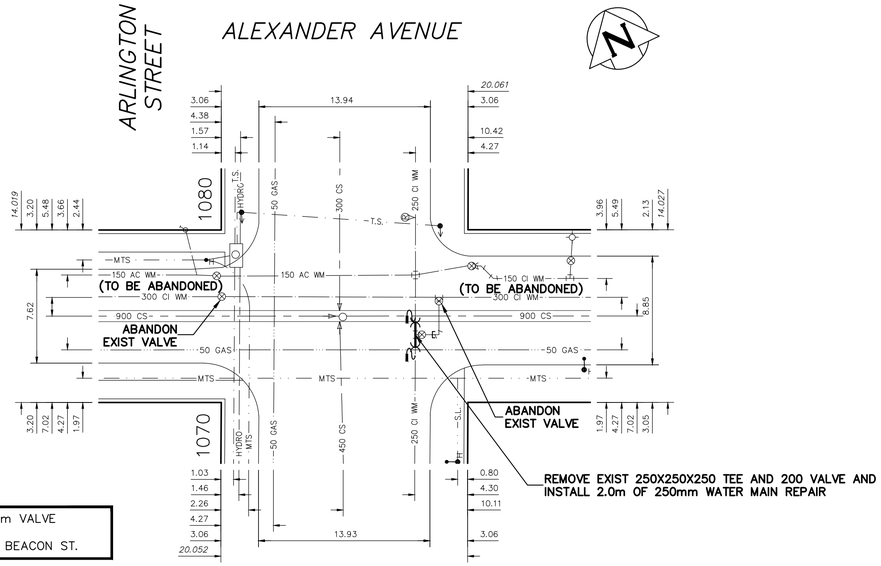

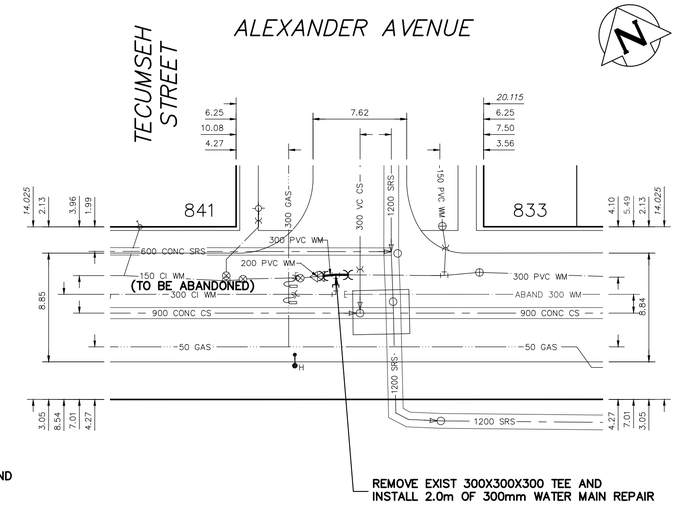

NOTE: ABANDON EXISTING MAINLINE 300mm VALVE LOCATED IN STREET PAVEMENT ON ALEXANDER AVE ON WEST LINE OF BEACON ST.

NOTE: REMOVE EXIST HYDRANT ASSEMBLY LOCATED IN SOUTH BOULEVARD OF ALEXANDER AVE ON EAST LINE OF BEACON ST.

FOR INDEX SEE D-17135

METRIC
WHOLE NUMBERS INDICATE MILLIMETRES
DECIMALIZED NUMBERS INDICATE METRES

0.0 5.0 10.0 15.0 20.0 25.0

WARNING

IF POWER EQUIPMENT OR EXPLOSIVES ARE TO BE USED FOR EXCAVATION ON THIS PROJECT THE CONTRACTOR MUST:

1) NOTIFY THE GAS COMPANY OF THE PROPOSED LOCATION OF EXCAVATION.

2) TAKE PRECAUTION TO AVOID DAMAGE TO GAS COMPANY INSTALLATIONS.

SEE PROVINCIAL REGULATION 210/72 FOR DETAILS

LOCATION APPROVED
UNDERGROUND STRUCTURES

SUPV. U/G STRUCTURES COMMITTEE — DATE

NOTE:

LOCATION OF UNDERGROUND STRUCTURES AS SHOWN ARE BASED ON THE BEST INFORMATION AVAILABLE BUT NO GUARANTEE IS GIVEN THAT ALL EXISTING UTILITIES ARE SHOWN OR THAT THE GIVEN LOCATIONS ARE EXACT. CONFIRMATION OF EXISTENCE AND EXACT LOCATION OF ALL SERVICES MUST BE OBTAINED FROM THE INDIVIDUAL UTILITIES BEFORE PROCEEDING WITH CONSTRUCTION.

VERTICAL DATUM: CGVD28 (HT2.0 Geoid)

HORIZONTAL DATUM: NAD83 (June 1990), Zone 14

NO.	REVISIONS	DATE	BY
00	ISSUED FOR TENDER	2024/12/05	SC

DESIGNED BY	RG	CHECKED BY	SC
DRAWN BY	AJ	APPROVED BY	SC
SCALE: HORIZONTAL	1:250	RELEASED FOR CONSTRUCTION	
VERTICAL	1:50		
DATE	2024 12 05	DATE	
PLOT DATE:	2024 12 05		

For tender only

PROVINCE OF MANITOBA — S.R.J. COURNOYER — Member 22699 — 2024-12-06 — REGISTERED PROFESSIONAL ENGINEER

Digitally signed by Stacy Cournoyer, P. Eng.

CONSULTANT DRAWING NUMBER
–

BID OPPORTUNITY: 811-2024
CONTRACT NUMBER: 11

Winnipeg

THE CITY OF WINNIPEG
WATER AND WASTE DEPARTMENT
ENGINEERING DIVISION

2024 WATER MAIN RENEWALS
CONTRACT 11

ALEXANDER AVENUE
AT MCPHILLIPS STREET TO MAUDE STREET & ARLINGTON STREET & TECUMSEH STREET

SHEET 3 OF 13

CITY DRAWING NUMBER
D-17136

FILE PATH: R:\DRAWINGS\WATER\RENEWAL\2024 RENEWALS\Supplemental WMR 2024 Program\Construction Dwgs\
FILE NAME: ALEXANDER AVE.dwg