SEWER JUNCTION INFORMATION FROM SEWER VIDEO INSPECTION		
SEWER ID S–MA50005428		
DISTANCE FROM S–MH50004642		
DISTANCE	DIAMETER	CLOCK
2.7	150	10:00
5.5	150	3:00
19.1	150	10:00
29.5	150	2:00
32.1	150	10:00
36.3	150	3:00
55.1	150	10:00
57.3	150	3:00
64.0	150	11:00
70.2	150	10:00
70.7	150	2:00
79.1	150	10:00
83.3	150	2:00

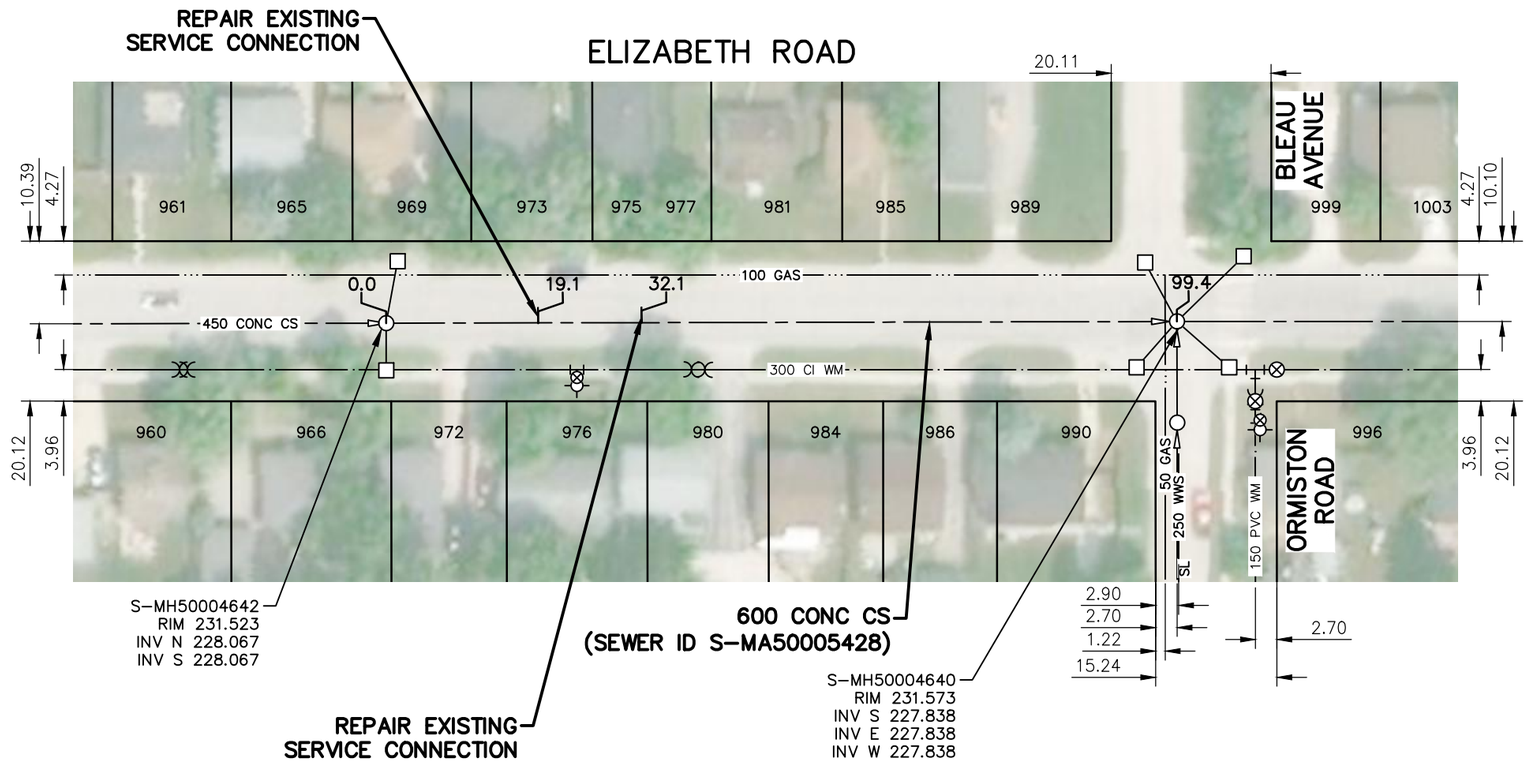

WARNING

IF POWER EQUIPMENT OR EXPLOSIVES ARE TO BE USED FOR EXCAVATION ON THIS PROJECT THE CONTRACTOR MUST:

1) NOTIFY THE GAS COMPANY OF THE PROPOSED LOCATION OF EXCAVATION.

2) TAKE PRECAUTION TO AVOID DAMAGE TO GAS COMPANY INSTALLATIONS.

SEE PROVINCIAL REGULATION 140/92 FOR DETAILS

ENGINEERS GEOSCIENTISTS MANITOBA
Certificate of Authorization
Stantec Consulting Ltd.
No. 1301

FOR INDEX SEE 13567

TENDER NO. 832–2024

METRIC

WHOLE NUMBERS INDICATE MILLIMETRES
DECIMALIZED NUMBERS INDICATE METRES

1:750 0 7.5 22.5 37.5m

LOCATION APPROVED
UNDERGROUND STRUCTURES

SUPV. U/G STRUCTURES COMMITTEE — DATE

NOTE:
LOCATION OF UNDERGROUND STRUCTURES AS SHOWN ARE BASED ON THE BEST INFORMATION AVAILABLE BUT NO GUARANTEE IS GIVEN THAT ALL EXISTING UTILITIES ARE SHOWN OR THAT THE GIVEN LOCATIONS ARE EXACT. CONFIRMATION OF EXISTENCE AND EXACT LOCATION OF ALL SERVICES MUST BE OBTAINED FROM THE INDIVIDUAL UTILITIES BEFORE PROCEEDING WITH CONSTRUCTION.

B.M.
ELEV.

NO.	REVISIONS	DATE	BY
00	ISSUED FOR TENDER	24.10.01	RS

Stantec
311 Portage Avenue, Winnipeg, Manitoba
Tel 204-489-5900 Fax 204-453-9012

DESIGNED BY	RS	CHECKED BY	RS
DRAWN BY	MR	APPROVED BY	RS
HOR. SCALE: VERTICAL:	1:750	RELEASED FOR CONSTRUCTION:	AD
DATE	24.08.16	DATE	24.10.01

ENGINEER'S SEAL
PROVINCE OF MANITOBA
2024-10-01
R.M. SHERLOCK
Member
24045
REGISTERED PROFESSIONAL ENGINEER

CONSULTANT DRAWING NO.
C-107

Winnipeg

THE CITY OF WINNIPEG
WATER AND WASTE DEPARTMENT

2024 SEWER MAIN RENEWALS AND EXTERNAL POINT REPAIRS
CONTRACT 1

ELIZABETH ROAD
IST MH W OF ORMISTON ROAD TO
MH AT ORMISTON ROAD

SHEET 9 OF 28

CAD FILE DRAWING NUMBER
20895c-101_109.dwg

CITY DRAWING NUMBER
13574

U:\111220895\0300_drawing\0302_sheet_files\02_civil\iso_11x17\20895c-101_109.dwg