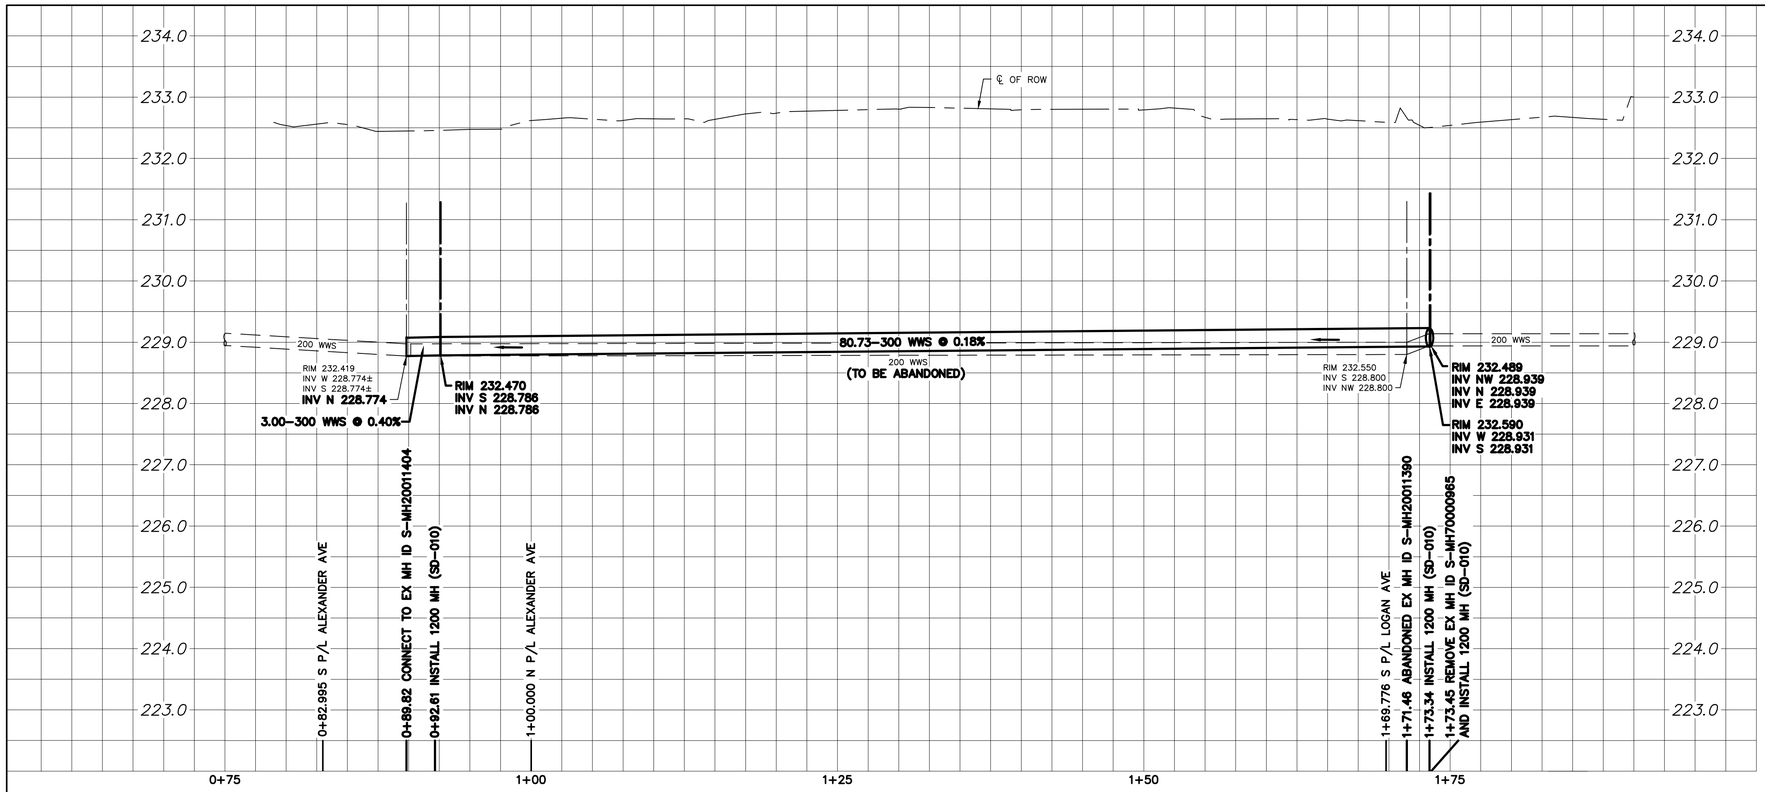

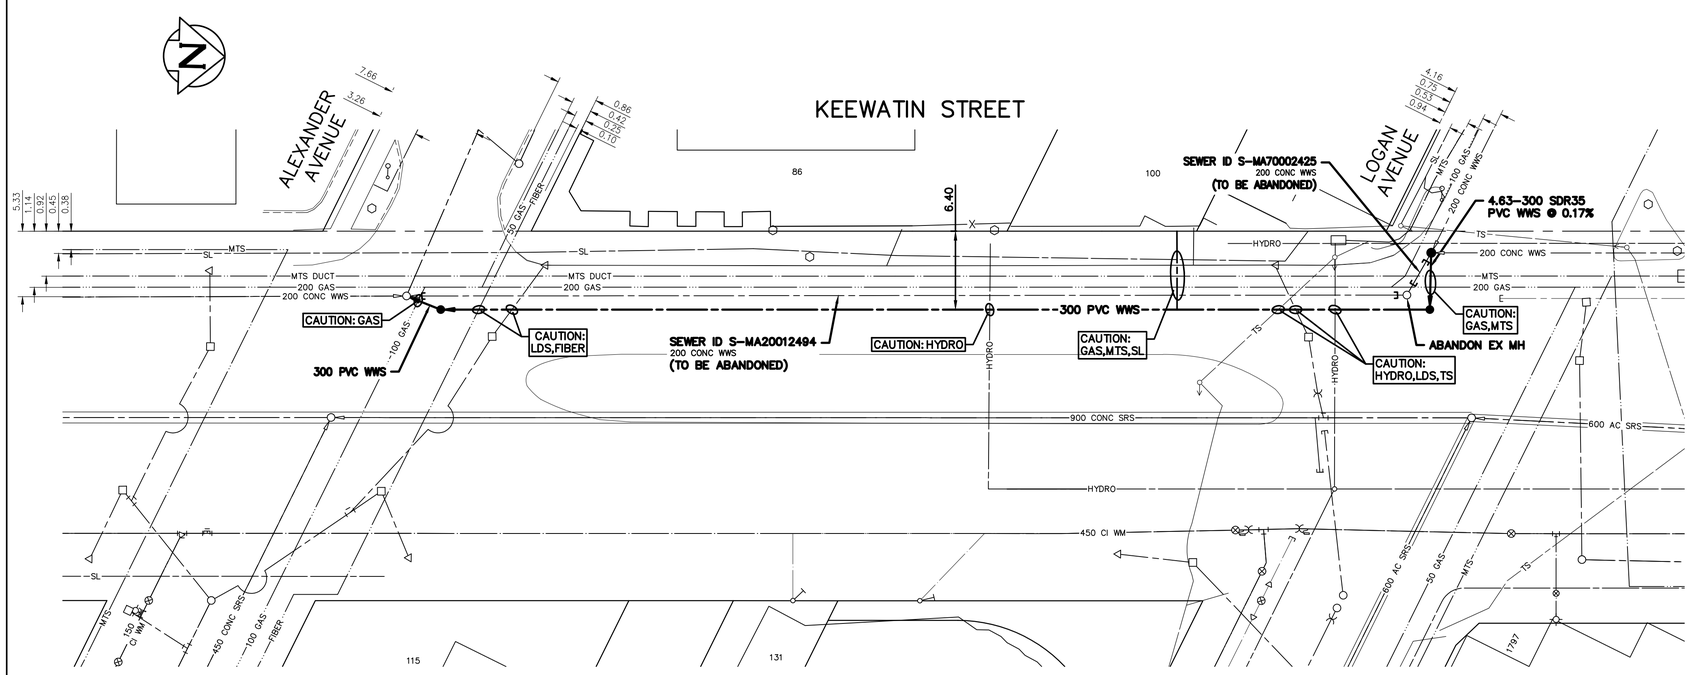

SEWER SERVICE INFORMATION

ADDRESS	SIZE (mm) MATERIAL	P/L DIST JUNCTION TIE	REMARKS
100 KEEWATIN	-	-	-
	-	-	-

SEWER JUNCTION INFORMATION FROM SEWER VIDEO INSPECTION		
SEWER ID S–MA20012494		
DISTANCE FROM S–MH20011390		
DISTANCE	DIAMETER	CLOCK
24.6	150	2:00
25.5	150	2:00
35.8	150	2:00

NOTE: CHAINAGES SHOWN ARE ALONG WEST PROPERTY LINE OF ROW

0.0 5.0 10.0 15.0 20.0 25.0

FOR INDEX SEE 13567

METRIC
WHOLE NUMBERS INDICATE MILLIMETRES
DECIMALIZED NUMBERS INDICATE METRES

ENGINEERS GEOSCIENTISTS MANITOBA
Certificate of Authorization
Stantec Consulting Ltd.
No. 1301

LOCATION APPROVED
UNDERGROUND STRUCTURES

SUPV. U/G STRUCTURES COMMITTEE DATE

NOTE:

LOCATION OF UNDERGROUND STRUCTURES AS SHOWN ARE BASED ON THE BEST INFORMATION AVAILABLE BUT NO GUARANTEE IS GIVEN THAT ALL EXISTING UTILITIES ARE SHOWN OR THAT THE GIVEN LOCATIONS ARE EXACT. CONFIRMATION OF EXISTENCE AND EXACT LOCATION OF ALL SERVICES MUST BE OBTAINED FROM THE INDIVIDUAL UTILITIES BEFORE PROCEEDING WITH CONSTRUCTION.

B.M.
ELEV.

NO.	REVISIONS	DATE	BY
00	ISSUED FOR TENDER	2024.10.04	RS

Stantec

DESIGNED BY	RS	CHECKED BY	RS
DRAWN BY	MR	APPROVED BY	RS
SCALE: HORIZONTAL	1:250	RELEASED FOR CONSTRUCTION	
VERTICAL	1:50		AD
DATE	2024.07.29	DATE	2024.10.01

PLOT DATE: 2024 10 04

ENGINEER'S SEAL
PROVINCE OF MANITOBA
2024-10-04
R. M. SHERLOCK
Member
24045
REGISTERED PROFESSIONAL ENGINEER

CONSULTANT DRAWING NUMBER
C–203

Winnipeg

THE CITY OF WINNIPEG
WATER AND WASTE DEPARTMENT
ENGINEERING DIVISION

2024 SEWER MAIN RENEWALS AND EXTERNAL POINT REPAIRS
CONTRACT 1

KEEWATIN STREET
ALEXANDER AVENUE TO LOGAN AVENUE

SHEET 25 OF 28

CITY DRAWING NUMBER
13591

TENDER NUMBER: 832–2024
CONTRACT NUMBER: 1

FILE PATH: u:\111220895\0300_drawing\0302_sheet_files\02_civil\iso_a1_plan–profile\20895c–203