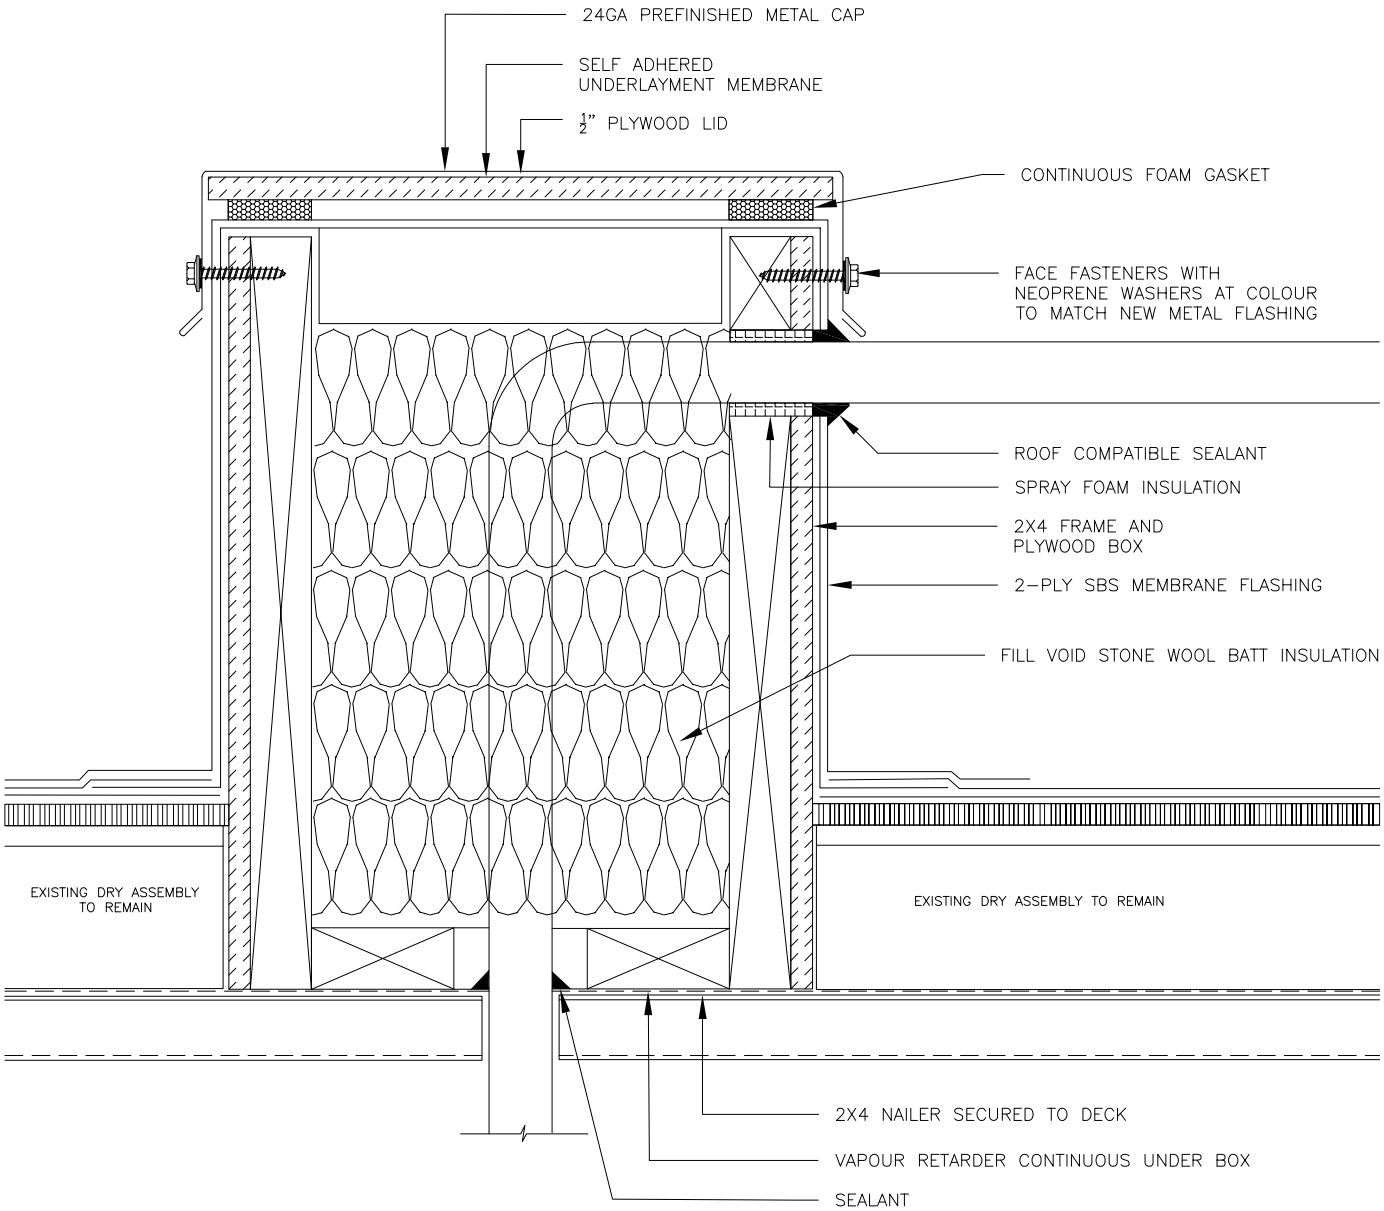

JDB.
BUILDING ENVELOPE SPECIALISTS

DRAWING:	CONDUIT BOX DETAIL
CLIENT:	–
PROJECT:	1005–2016
SCALE: N.T.S	SHEET NO: RD–3