A1 SIZE – 594mm x 841mm

LEGEND:

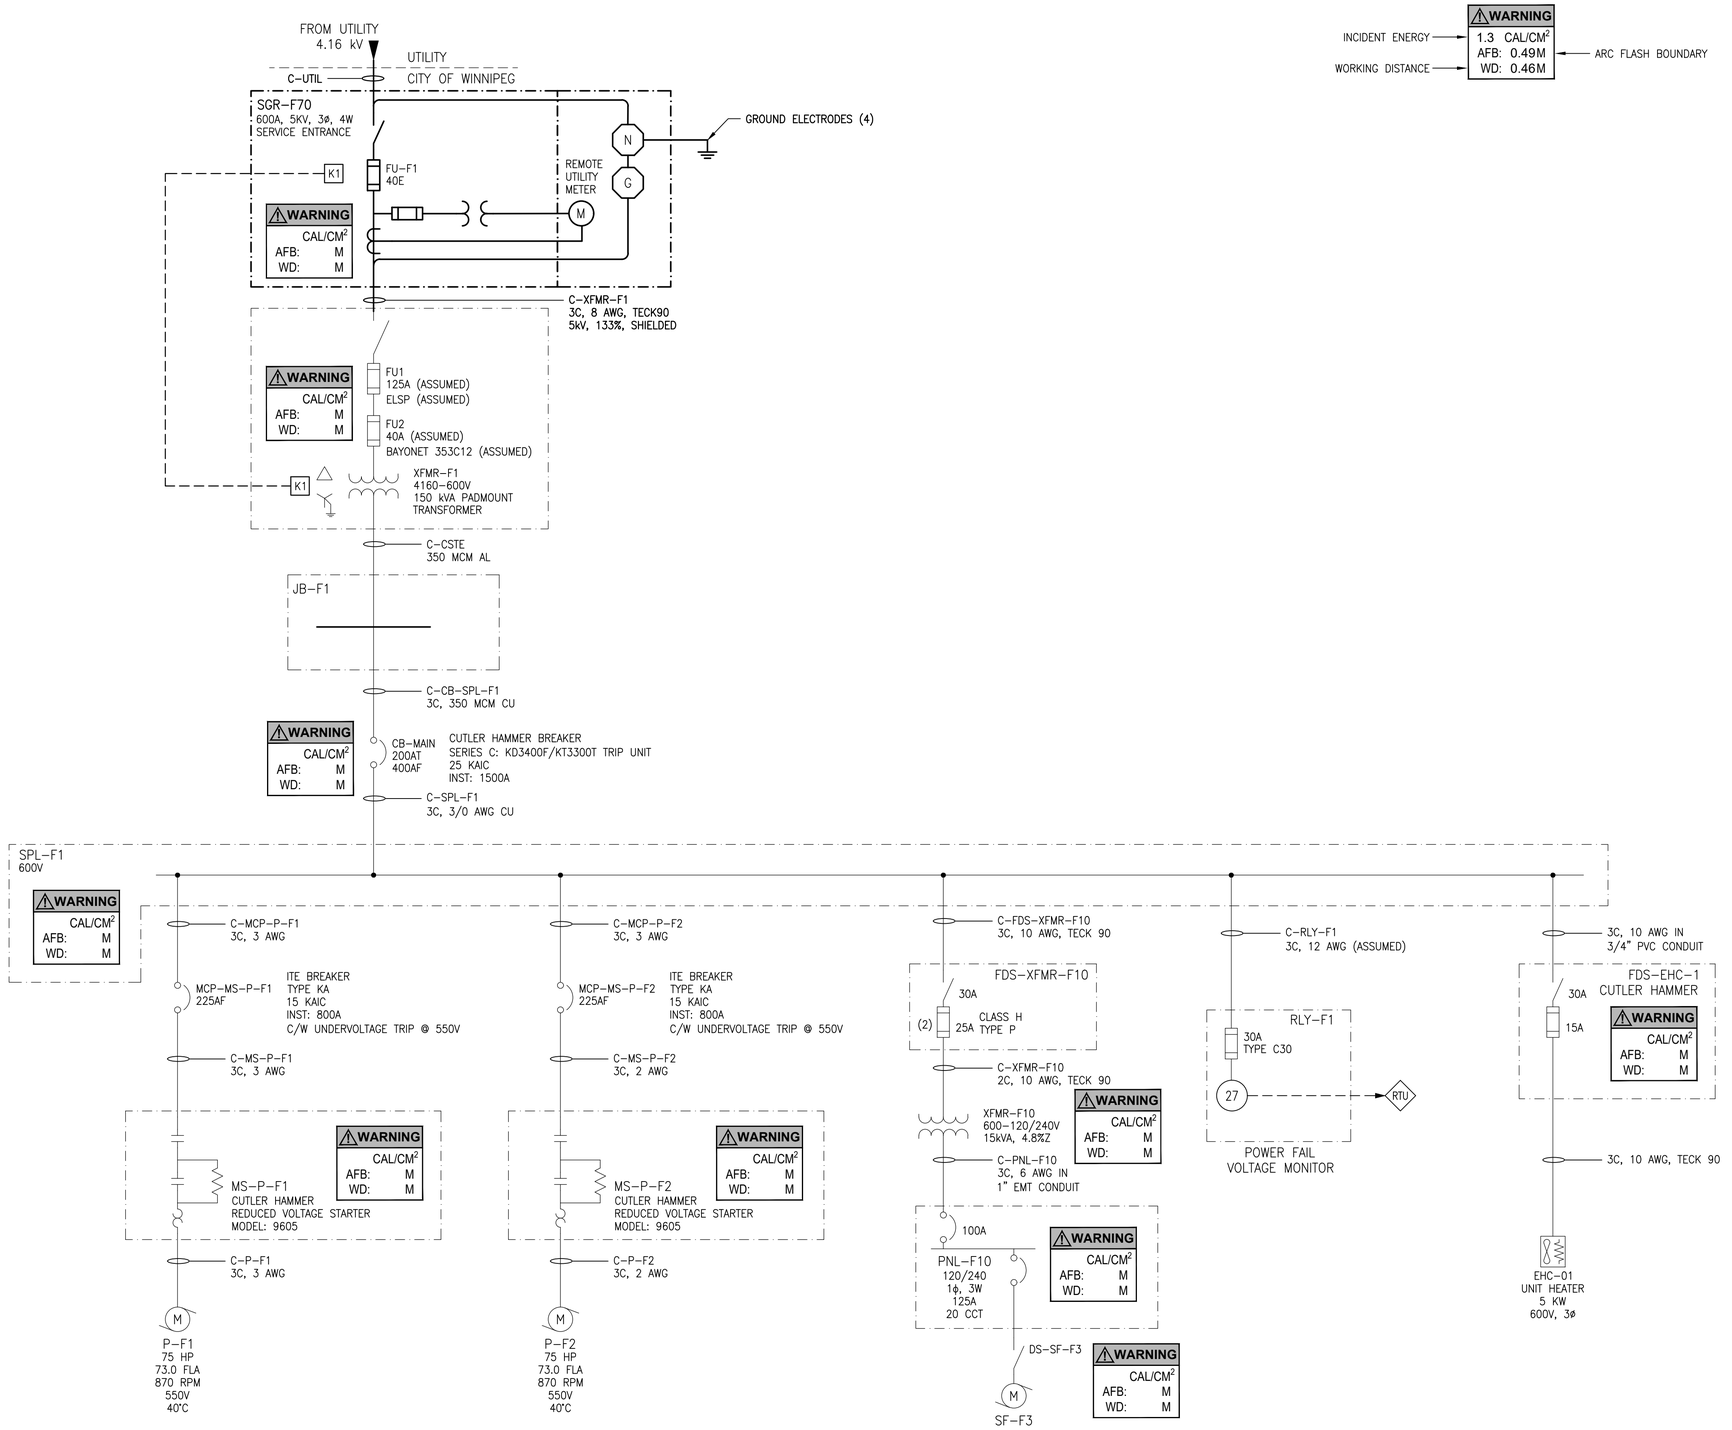

ENGINEERS GEOSCIENTISTS MANITOBA
Certificate of Authorization
AtkinsRéalis Canada Inc.
No. 4489

NO.	REVISIONS	DATE	DESIGN	CHECK
00	ISSUED FOR TENDER AND CONSTRUCTION	2024/12/20	PG	VE

AtkinsRéalis
148 Nature Park Way, Winnipeg, Manitoba
Canada R3P 0X7 204-786-8080

DESIGNED BY: P. GILL	CHECKED BY: V. ELIMBAN
DRAWN BY: K. MOHAMMED	APPROVED BY: D. BECKER
SCALE: N.T.S.	ISSUED FOR CONSTRUCTION BY: B. SOLOWAY
DATE: 2024/09/27	DATE: 2024/12/20
CONSULTANT NO.: 701408	

ENGINEER'S SEAL
PROVINCE OF MANITOBA
VICTOR ELIMBAN
Member 34636
REGISTERED PROFESSIONAL ENGINEER
2024-12-23

Winnipeg
THE CITY OF WINNIPEG
WATER AND WASTE DEPARTMENT

GALT FLOOD PUMPING STATION
2025 TRANSFORMER REMEDIATION UPGRADES
SINGLE LINE DIAGRAM
ARC FLASH STUDY

CITY DRAWING NUMBER	SHEET	REV.	SIZE
1-0142F-E0001	002	00	A1

1-0142F-E0001-002-00.dwg

LAST SAVE: 2024/12/23 – 4:10pm
PATH: M:\701408\4ENG\47ELE\DD – General DWG\GALT\1-0142F-E0001-002-00.dwg