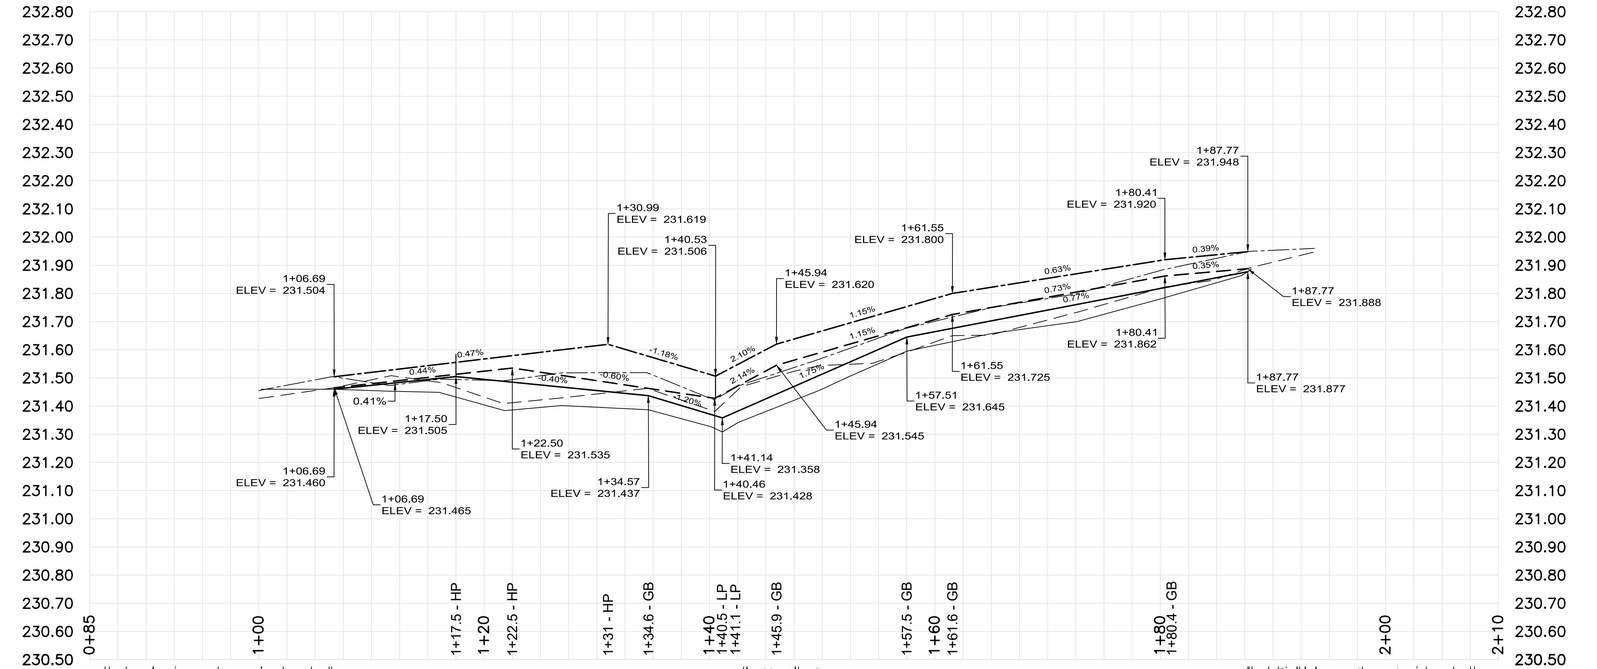

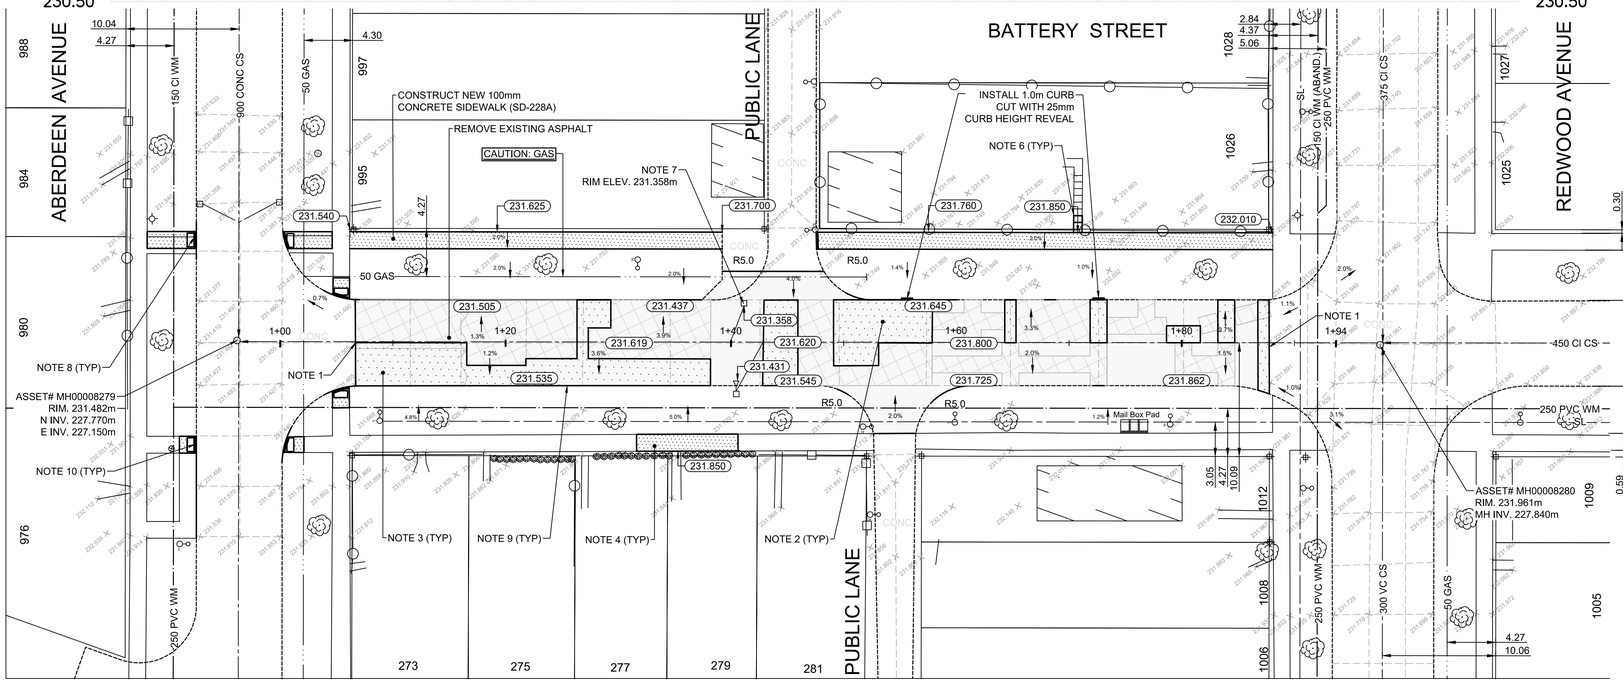

CONSTRUCTION NOTES

1. LIMIT OF REHABILITATION
2. REMOVE EXISTING PAVEMENT AND CONSTRUCT NEW 150mm REINFORCED CONCRETE PAVEMENT
3. CONSTRUCT NEW ASPHALT OVERLAY 50mm (TYP.)
4. REMOVE EXISTING AND CONSTRUCT 100mm NEW CONCRETE SIDEWALK (SD-228A)
5. REGRADE EXISTING PAVING STONES
6. REGRADE EXISTING PRECAST SIDEWALK BLOCKS
7. INSTALL LIFTER RING AS DIRECTED BY CONTRACT ADMINISTRATOR
8. CONSTRUCT CURB RAMP (SD-229C, SD-229D)
9. REMOVE EXISTING CURB AND CONSTRUCT NEW BARRIER CURB (SD-206A)
10. INSTALL DETECTABLE SURFACE WARNING TILES (SDE-229E)

GENERAL NOTES

A. PAVEMENT DIMENSIONS ARE TO BACK OF CURB
B. ALL CURB RADII UNDER 15.0m SHALL BE MODIFIED
C. CURB REPLACEMENT AS DIRECTED BY CONTRACT ADMINISTRATOR

ISSUED FOR TENDER
NOT TO BE USED FOR CONSTRUCTION

TENDER NO. 1-2025

METRIC
WHOLE NUMBERS INDICATE MILLIMETERS
DECIMALIZED NUMBERS INDICATE METERS

	CHAIN LINK FENCE			WOOD FENCE		231.000	ELEVATIONS	231.000
	HYDRANT			LDS/WWS			CONCRETE	
	VALVE			WATERMAIN			CONCRETE SIDEWALK	
	CURB STOP			GAS			ASPHALT	
	MANHOLE			TRAFFIC SIGNALS			PAVEMENT REPAIR FABRIC	
	CATCH BASIN			HYDRO/STREET LIGHT				
	CATCH PIT/CURB INLET			MTS/SHAW		EXISTING	LEGEND - PLAN	PROPOSED
	HYDRO POLE			CURB RENEWAL			WEST GUTTER	
	LIGHT STANDARD			PROPERTY LINE			CENTER LINE	
	TRAFFIC SIGNAL POLE			RAMP CURB			EAST GUTTER	
	SURVEY BAR			ANCHOR / GUY WIRE			WEST SIDEWALK	
	GEODETIC BENCH MARK			TREE			EAST SIDEWALK	
EXISTING	LEGEND - PLAN	PROPOSED	EXISTING	LEGEND - PLAN	PROPOSED	EXISTING	LEGEND - PROFILE	PROPOSED

LOCATION APPROVED
UNDERGROUND STRUCTURES

SUPR, U/G STRUCTURES COMMITTEE — DATE

NOTE:
LOCATION OF UNDERGROUND STRUCTURES AS SHOWN ARE BASED ON THE BEST INFORMATION AVAILABLE. BUT NO GUARANTEE IS GIVEN THAT ALL EXISTING UTILITIES ARE SHOWN OR THAT THE GIVEN LOCATIONS ARE EXACT. CONFIRMATION OF EXISTENCE AND EXACT LOCATION OF ALL SERVICES MUST BE OBTAINED FROM THE INDIVIDUAL UTILITIES BEFORE PROCEEDING WITH CONSTRUCTION.

B.M. IP @ SE CORNER OF REDWOOD AND BATTERY
ELEV. 231.926m

NO.	REVISIONS	DATE	BY
2.	ISSUED FOR TENDER	02/25/25	T.L.
1.	SUBMIT FOR PLAN APPROVAL	01/24/25	T.L.

ENGINEERING DIVISION
TECHNOLOGY SERVICES BRANCH
106 - 1155 PACIFIC AVE

DESIGNED BY	T.L.	CHECKED BY	J.S., E.H., R.W.
DRAWN BY	T.L.	APPROVED BY	Jason Shumka
HOR. SCALE:	1 : 250		
VERTICAL:	1 : 10		
DATE	2025/02/20		

PROVINCE OF MANITOBA
J.T. SHUMKA
Member 32541
REGISTERED PROFESSIONAL ENGINEER
2025-02-20

Winnipeg

THE CITY OF WINNIPEG
PUBLIC WORKS DEPARTMENT

BATTERY STREET
FROM ABERDEEN AVENUE TO REDWOOD AVENUE
MINOR CONCRETE PAVEMENT REHABILITATION
FROM STA. 1+00 TO STA. 1+88

CITY DRAWING NUMBER SE-25-201
SHEET 2 OF 9
1