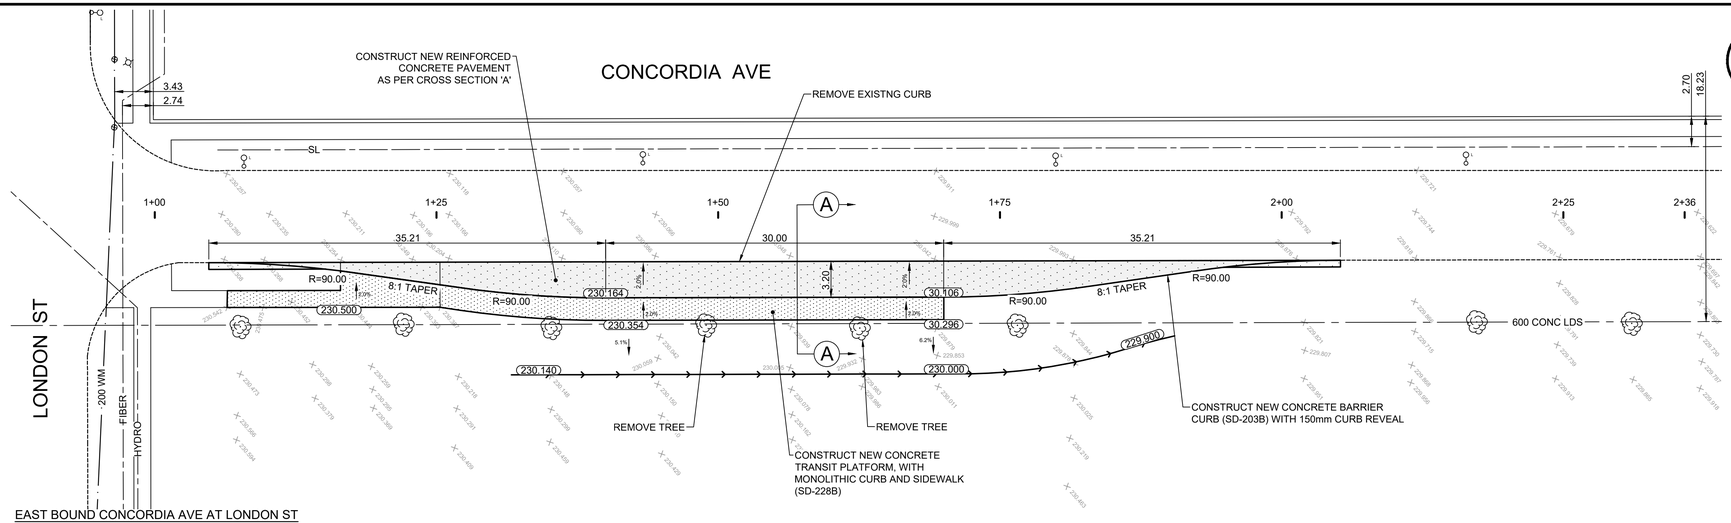

EAST BOUND CONCORDIA AVE AT LONDON ST

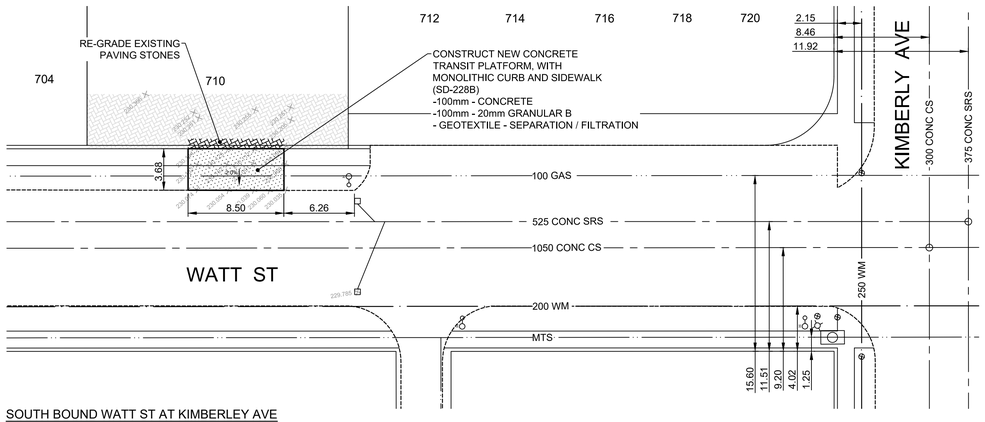

SOUTH BOUND WATT ST AT KIMBERLEY AVE

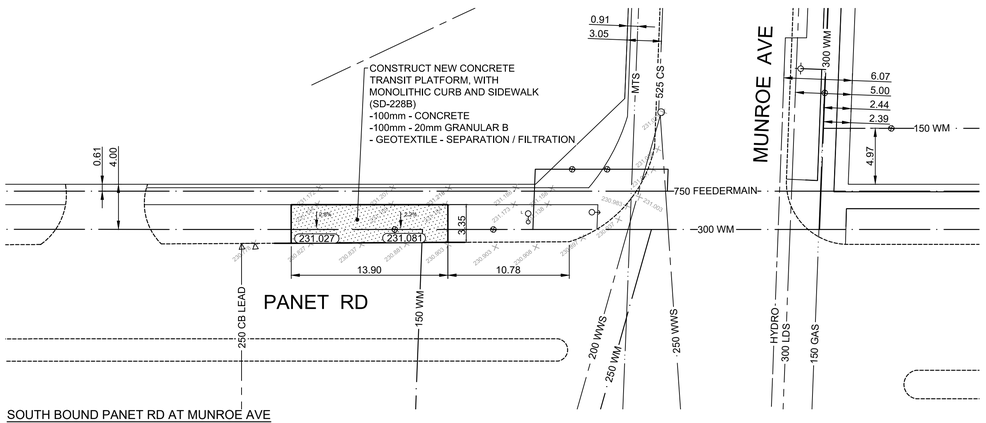

SOUTH BOUND PANET RD AT MUNROE AVE

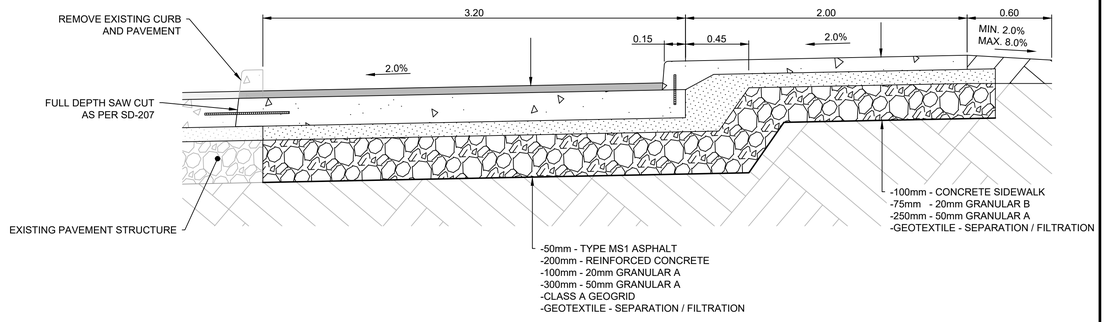

(A) CONCORDIA AVENUE LAYBY LANE CROSS SECTION (SD-207, SD-228B)
N.T.S

GENERAL NOTES

A. PAVEMENT DIMENSIONS ARE TO BACK OF CURB
B. ALL CURB RADII UNDER 15.0m SHALL BE MODIFIED
C. CONTRACTOR TO CONFIRM THE LOCATION OF ALL UTILITIES/SERVICES IN THE FIELD PRIOR TO CONSTRUCTION
D. USE EXTREME CAUTION WHEN WORKING ABOVE UTILITY VAULTS
E. CONTRACTOR TO TAKE PRECAUTIONARY STEPS TO PROTECT EXISTING TREES WITHIN THE CONSTRUCTION LIMITS AS PER CW 1140
F. CURB REPLACEMENT AS DIRECTED BY CONTRACT ADMINISTRATOR
G. GARBAGE/RECYCLING BINS TO BE REMOVED AND REPLACED BY OTHERS
H. ADJUST CURB STOPS AND WATER VALVES TO GRADE
I. SIDEWALK REPAIRS SHOWN ARE ONLY A REPRESENTATIVE SAMPLE OF THE TENDER QUANTITIES. RENEW SIDEWALK AS DIRECTED BY CONTRACT ADMINISTRATOR.
J. DETECTABLE WARNING TILES WILL BE INSTALLED AS DIRECTED BY THE CONTRACT ADMINISTRATOR

ISSUED FOR TENDER
NOT TO BE USED FOR CONSTRUCTION

METRIC
WHOLE NUMBERS INDICATE MILLIMETERS
DECIMALIZED NUMBERS INDICATE METERS

TENDER NO. 11-2025

EXISTING	LEGEND - PLAN	PROPOSED	EXISTING	LEGEND - PROFILE	PROPOSED	EXISTING	LEGEND - PLAN	PROPOSED
☼	HYDRANT	✦	— — —	LDS/WWS	— — —		CONCRETE	
⊗	VALVE	⊗	— — —	WATERMAIN	— — —		CONCRETE SIDEWALK	
⊙	CURB STOP	⊙	— ··· —	GAS	— ··· —		ASPHALT	
○	MANHOLE	●	— ·-·-· —	TRAFFIC SIGNALS	— ·-·-· —		PAVING STONES	
□	CATCH BASIN	■	— ·-·-· —	HYDRO/STREET LIGHT	— ·-·-· —		DITCH CENTRELINE	
△	CURB INLET	▲	— ·-·-· —	MTS/SHAW	— ·-·-· —		FENCE	
○-○	HYDRO POLE	●-●	— — — —	CURB RENEWAL	———	○	UTILITY MAN HOLE	
○-○	LIGHT STANDARD	●-●	———	PROPERTY LINE	———			
○→	TRAFFIC SIGNAL POLE	●→	———	RAMP CURB	▬▬▬			
⊕	SURVEY BAR	✦	231.000	ELEVATIONS	231.000			
▲	GEODETIC BENCH MARK		⊛	TREE				

LOCATION APPROVED
UNDERGROUND STRUCTURES

SUPR. U/G STRUCTURES COMMITTEE _____ DATE _____

NOTE:
LOCATION OF UNDERGROUND STRUCTURES AS SHOWN ARE BASED ON THE BEST INFORMATION AVAILABLE. BUT NO GUARANTEE IS GIVEN THAT ALL EXISTING UTILITIES ARE SHOWN OR THAT THE GIVEN LOCATIONS ARE EXACT. CONFIRMATION OF EXISTENCE AND EXACT LOCATION OF ALL SERVICES MUST BE OBTAINED FROM THE INDIVIDUAL UTILITIES BEFORE PROCEEDING WITH CONSTRUCTION.

B.M.
ELEV.

NO.	REVISIONS	DATE	BY
2.	ISSUED FOR TENDER	25/03/07	V.S.
1.	SUBMIT FOR PLAN APPROVAL	25/02/12	C.W.

ENGINEERING DIVISION
TECHNOLOGY SERVICES BRANCH
106 - 1155 PACIFIC AVE

DESIGNED BY	C.W.	CHECKED BY	G.K. , R.W.
DRAWN BY	C.W.	APPROVED BY	J.T.S.
HOR. SCALE:	1 : 250		
VERTICAL:			
DATE	2025/03/04		

PROVINCE OF MANITOBA
J.T. SHUMKA
Member 32541
REGISTERED PROFESSIONAL ENGINEER
2025-03-05

Winnipeg

THE CITY OF WINNIPEG
PUBLIC WORKS DEPARTMENT

CONCORDIA AVENUE LAYBY LANE AND TRANSIT STOP IMPROVEMENTS
VARIOUS LOCATIONS

CITY DRAWING NUMBER SE-25-405
SHEET 6 OF 23
1