ELDRIDGE AVENUE

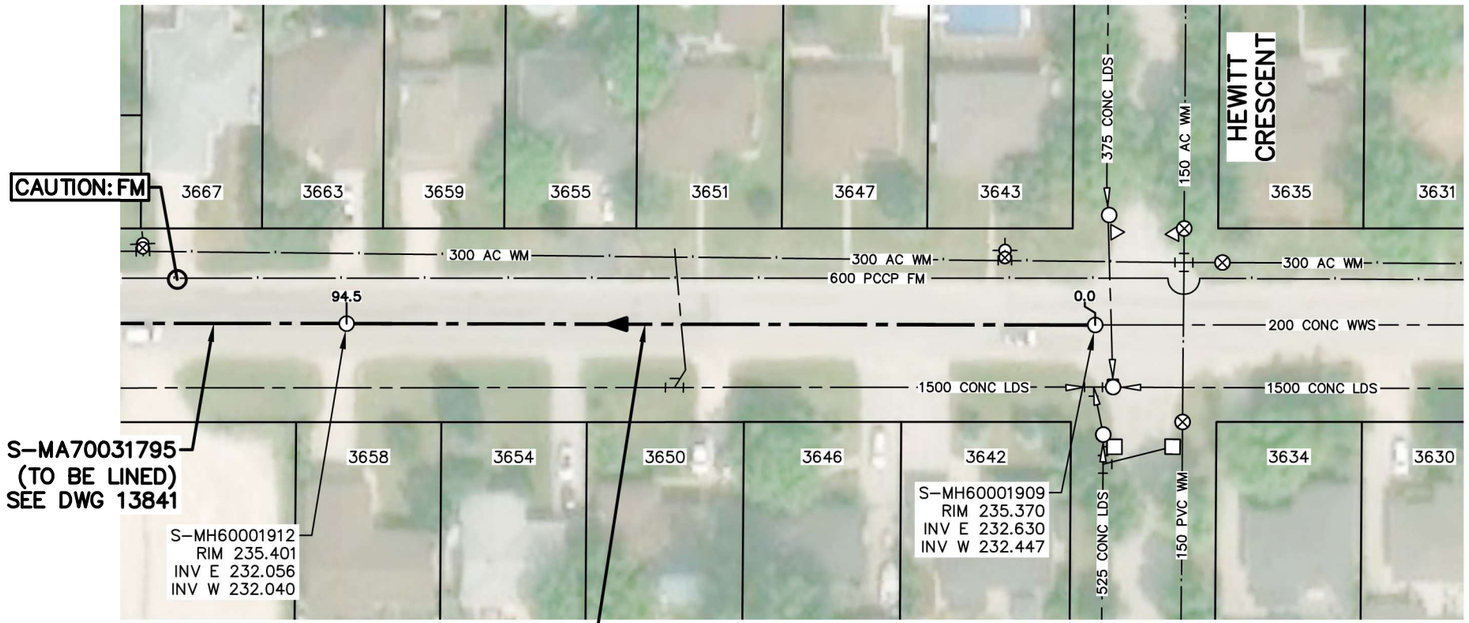

SEWER JUNCTION INFORMATION FROM SEWER VIDEO INSPECTION		
SEWER ID S-MA60002565		
DISTANCE FROM S-MH60001909 (1)		
DISTANCE	DIAMETER	CLOCK
12.3	150	9:00
13.2	150	2:00
14.8	150	10:00
30.2	150	2:00
31.8	150	10:00
50.2	150	2:00
51.8	150	10:00
74.9	150	2:00
75.5	150	2:00
77.2	150	10:00
90.4	150	10:00

WARNING

IF POWER EQUIPMENT OR EXPLOSIVES ARE TO BE USED FOR EXCAVATION ON THIS PROJECT THE CONTRACTOR MUST:

1) NOTIFY THE GAS COMPANY OF THE PROPOSED LOCATION OF EXCAVATION.

2) TAKE PRECAUTION TO AVOID DAMAGE TO GAS COMPANY INSTALLATIONS.

SEE PROVINCIAL REGULATION 140/92 FOR DETAILS

ENGINEERS GEOSCIENTISTS MANITOBA
Certificate of Authorization
Stantec Consulting Ltd.
No. 1301

FOR INDEX SEE 13826

TENDER NO. 1137–2025

1:750 0 7.5 22.5 37.5m

METRIC

WHOLE NUMBERS INDICATE MILLIMETRES
DECIMALIZED NUMBERS INDICATE METRES

LOCATION APPROVED
UNDERGROUND STRUCTURES

SUPV. U/G STRUCTURES COMMITTEE _____ DATE _____

NOTE:

LOCATION OF UNDERGROUND STRUCTURES AS SHOWN ARE BASED ON THE BEST INFORMATION AVAILABLE BUT NO GUARANTEE IS GIVEN THAT ALL EXISTING UTILITIES ARE SHOWN OR THAT THE GIVEN LOCATIONS ARE EXACT. CONFIRMATION OF EXISTENCE AND EXACT LOCATION OF ALL SERVICES MUST BE OBTAINED FROM THE INDIVIDUAL UTILITIES BEFORE PROCEEDING WITH CONSTRUCTION.

B.M.
ELEV.

NO.	REVISIONS	DATE	BY
1	REVISED FOR TENDER ADDENDUM 2	26.03.26	NK
0	ISSUED FOR CONSTRUCTION	26.03.04	NK

Stantec
311 Portage Avenue, Winnipeg, Manitoba
Tel 204-489-5900 Fax 204-453-9012

DESIGNED BY	NK	CHECKED BY	RS
DRAWN BY	MR	APPROVED BY	NK
HOR. SCALE: 1:750 VERTICAL:		RELEASED FOR CONSTRUCTION: S. COURNOYER, P. ENG.	
DATE 26.02.13		DATE 26.03.03	

ENGINEER'S SEAL

PROVINCE OF MANITOBA
N. J. KEHLER
Member 30100
REGISTERED PROFESSIONAL ENGINEER
2026-03-27

CONSULTANT DRAWING NO.
C-114

Winnipeg

THE CITY OF WINNIPEG
WATER AND WASTE DEPARTMENT

2025 SEWER MAIN RENEWALS BY CIPP LINING
CONTRACT 4

ELDRIDGE AVENUE

MH AT HEWITT CRESCENT TO
IST MH W OF HEWITT CRESCENT

SHEET 16 OF 48

CAD FILE DRAWING NUMBER
20976c-109-116.dwg

CITY DRAWING NUMBER
13840

BID OPPORTUNITY: 1137–2025
CONTRACT NUMBER: 4

FILE PATH: C:\Users\gbandekar\DC\ACCDocs\Stantec Consulting\111220976_C4_CoW_2025_CIPP\Project Files\01_wip\04_civil\sheet_files\
FILE NAME: 20976c-109-116.dwg