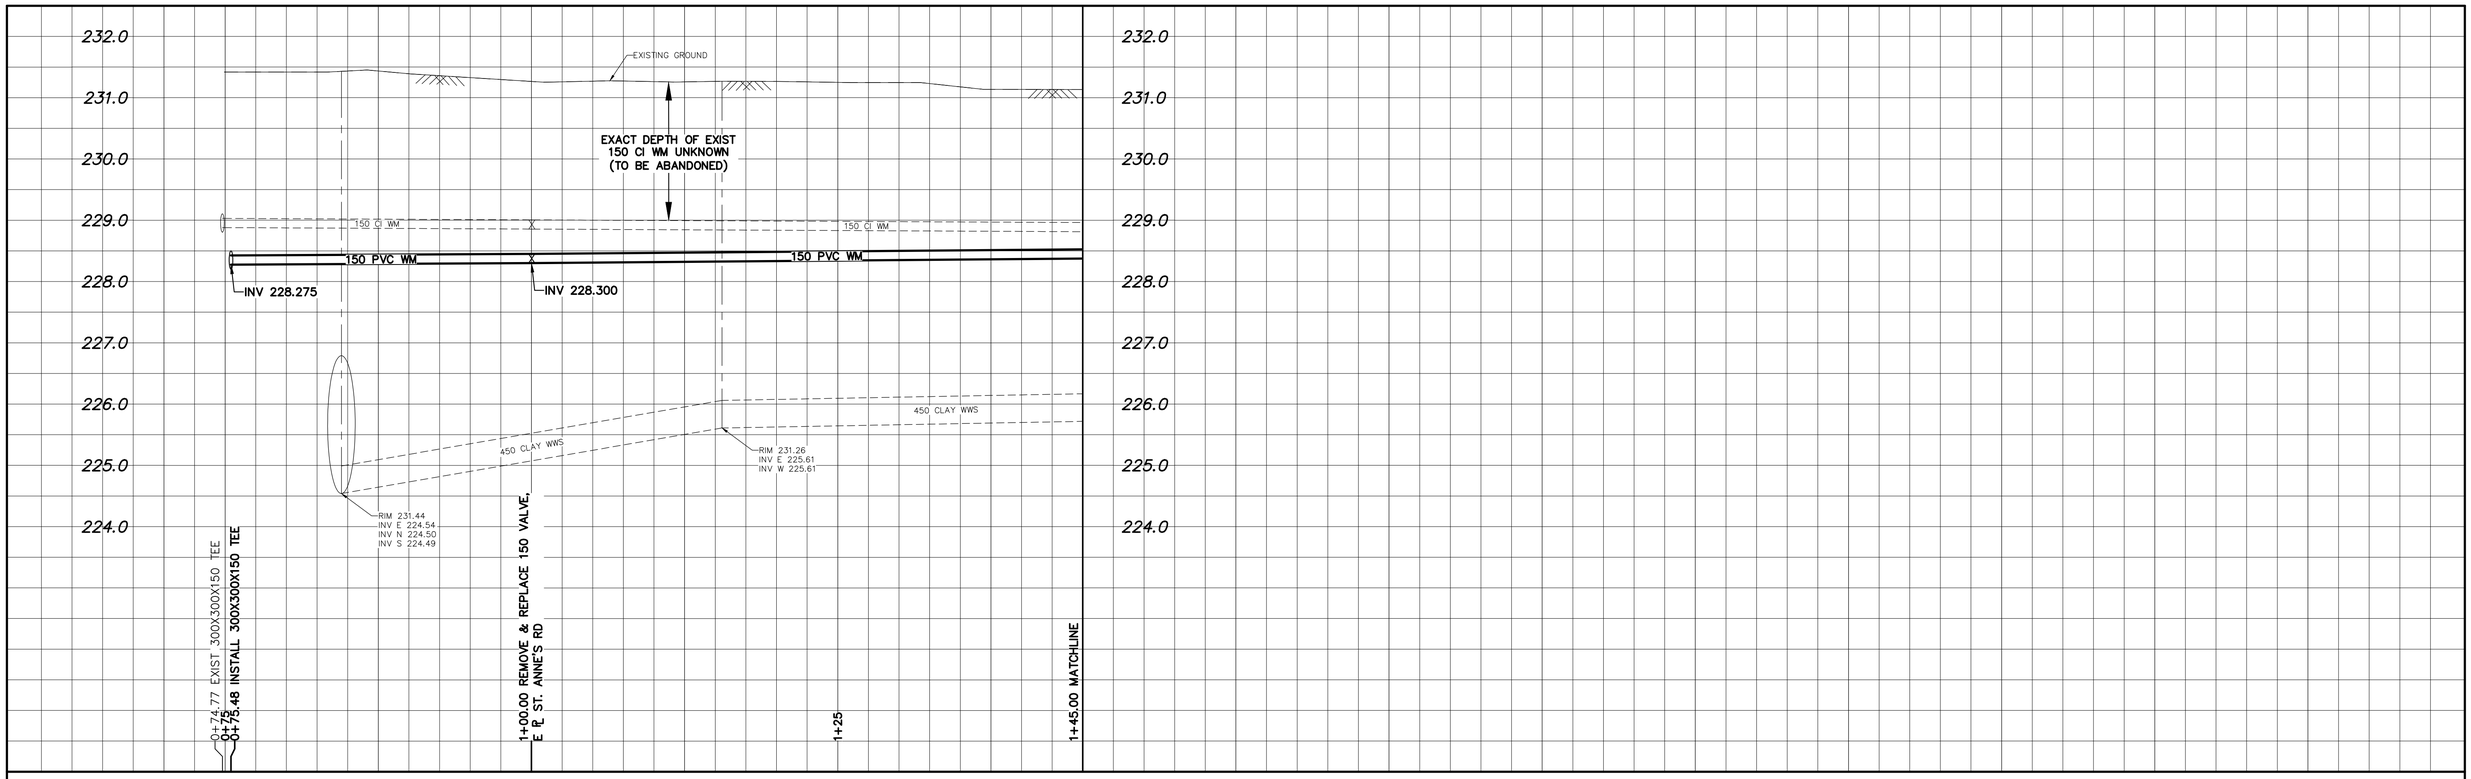

NOTE: CHAINAGES SHOWN ARE ALONG S ℄ OF IMPERIAL AVE

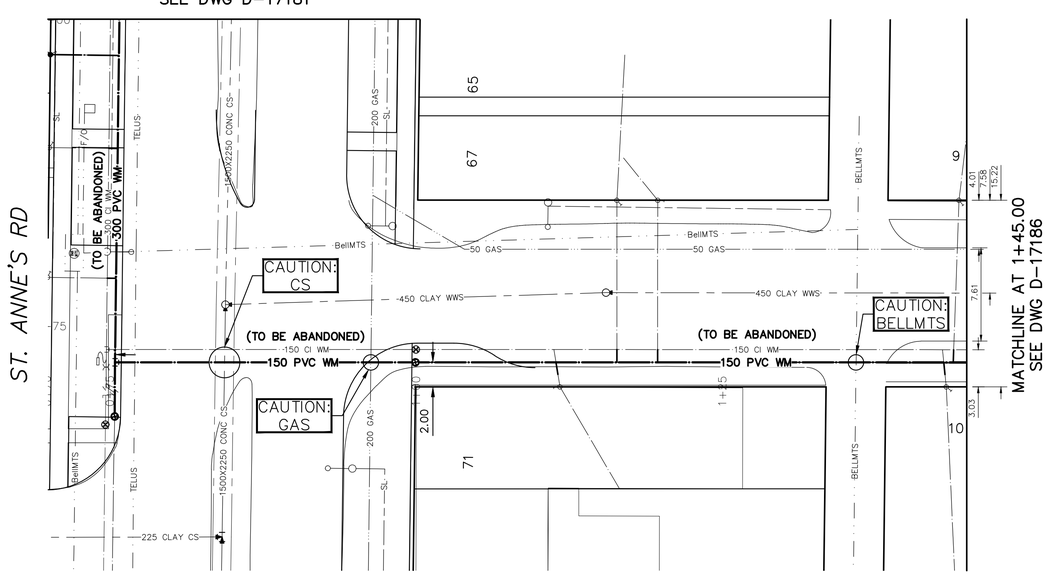

WATER SERVICE INFORMATION

ADDRESS	SIZE (mm) MATERIAL (STREET)	SIZE (mm) MATERIAL (PROP.)	SHORT & LONG MEASUREMENT	CORP. LOCATION	REMARKS
9 IMPERIAL AVENUE RESIDENTIAL	20 CU	12 LEAD	3.99 EWL HSE 44.365 EEL ST. ANNE'S RD	0.4 W OF S/C	RECONNECT SERVICE –
10 IMPERIAL AVENUE RESIDENTIAL	20 CU	12 CU	2.38 WEL HSE 43.321 EEL ST. ANNE'S RD	0.3 W OF S/C	RECONNECT SERVICE –
65 ST. ANNE'S ROAD VACANT	UNKN UNKN	20 CU	– 16.441 EEL ST. ANNE'S RD	OPP S/C	RECONNECT SERVICE –
67 ST. ANNE'S ROAD VACANT	UNKN UNKN	25 CU	– 19.770 EEL ST. ANNE'S RD	OPP S/C	RECONNECT SERVICE –
71 ST. ANNE'S ROAD COMMERCIAL	20 CU	12 CU	14.93 WEL HSE 11.796 EEL ST. ANNE'S RD	0.5 W OF S/C	RECONNECT SERVICE –

*SERVICES TO BE RENEWED TO ℄. ALL OTHERS TO BE RECONNECTED

ENGINEERS GEOSCIENTISTS MANITOBA
Certificate of Authorization
WSP Canada Inc.
No. 5750

NOTE: ALL VALVES TO BE INSTALLED CLOCKWISE TO CLOSE

METRIC
WHOLE NUMBERS INDICATE MILLIMETRES
DECIMALIZED NUMBERS INDICATE METRES

0.0 5.0 10.0 15.0 20.0 25.0

WARNING

IF POWER EQUIPMENT OR EXPLOSIVES ARE TO BE USED FOR EXCAVATION ON THIS PROJECT THE CONTRACTOR MUST:

1) NOTIFY THE GAS COMPANY OF THE PROPOSED LOCATION OF EXCAVATION.

2) TAKE PRECAUTION TO AVOID DAMAGE TO GAS COMPANY INSTALLATIONS.

SEE PROVINCIAL REGULATION 210/72 FOR DETAILS

LOCATION APPROVED
UNDERGROUND STRUCTURES

SUPV. U/G STRUCTURES COMMITTEE — DATE

NOTE:

LOCATION OF UNDERGROUND STRUCTURES AS SHOWN ARE BASED ON THE BEST INFORMATION AVAILABLE BUT NO GUARANTEE IS GIVEN THAT ALL EXISTING UTILITIES ARE SHOWN OR THAT THE GIVEN LOCATIONS ARE EXACT. CONFIRMATION OF EXISTENCE AND EXACT LOCATION OF ALL SERVICES MUST BE OBTAINED FROM THE INDIVIDUAL UTILITIES BEFORE PROCEEDING WITH CONSTRUCTION.

B.M.
ELEV.

NO.	REVISIONS	DATE	BY
G			
F			
E			
D			
C			
B	ISSUED FOR TENDER	2025/02/18	N.T.
A	PRELIMINARY DESIGN	2025/01/27	N.T.

wsp
1600 Buffalo Place
Winnipeg, Manitoba
R3T 6B8 Canada
Phone: 204-477-6650
Fax: 204-474-2864
wsp.com

DESIGNED BY	N.T.	CHECKED BY	K.G
DRAWN BY	N.T.	APPROVED BY	S.M.
SCALE: HORIZONTAL	1:250	RELEASED FOR CONSTRUCTION	
VERTICAL	1:50		
DATE	2025 02 18	DATE	

PLOT DATE: 2025 02 18

ENGINEER'S SEAL
PROVINCE OF MANITOBA
S.C. MINTY
Member
23073
REGISTERED PROFESSIONAL ENGINEER
2025-02-18

CONSULTANT DRAWING NUMBER
CA0043377.5914–17

TENDER NO.: 118–2025
CONTRACT NUMBER: 1

Winnipeg

THE CITY OF WINNIPEG
WATER AND WASTE DEPARTMENT
ENGINEERING DIVISION

2025 ST. ANNE'S WATERMAIN RENEWAL

SHEET 08 OF 09

CITY DRAWING NUMBER
D–17185

IMPERIAL AVENUE
ST. ANNES' RD TO
45.0 EEL OF ST. ANNE'S RD

FILE PATH: P:\2024\CA0043377.5914 – CA–2025 St. Annes Rd\02 Drawings\03_Work_Dwg\
FILE NAME: CA0043377.5914_St.Annes Rd_Imperial Ave_Water Main_Plan&Profile.dwg