CONSTRUCTION NOTES:
1. FENCING SHALL BE IN ACCORDANCE WITH THESE DRAWINGS AND WITH CW 3550.
2. ALL COMPONENTS SHALL BE HOT DIP GALVANIZED.
3. CONCRETE SHALL BE IN ACCORDANCE WITH THESE DRAWING AND CW 2160.

Drawing Title:

BALL DIAMONDS
BACKSTOP

Drawing No:

SCD-331

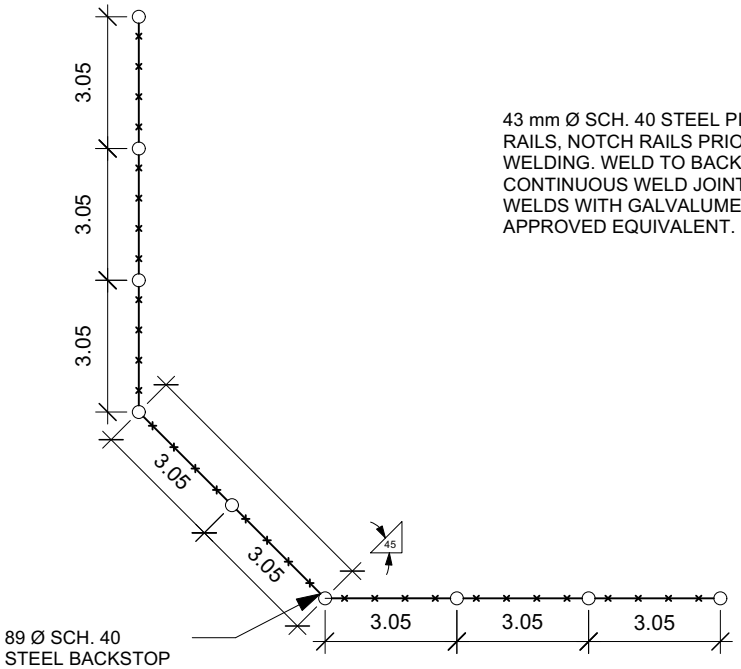

43 mm Ø SCH. 40 STEEL PIPE CROSS RAILS, NOTCH RAILS PRIOR TO WELDING. WELD TO BACKSTOP WITH CONTINUOUS WELD JOINT. TOUCH UP WELDS WITH GALVALUME OR APPROVED EQUIVALENT.

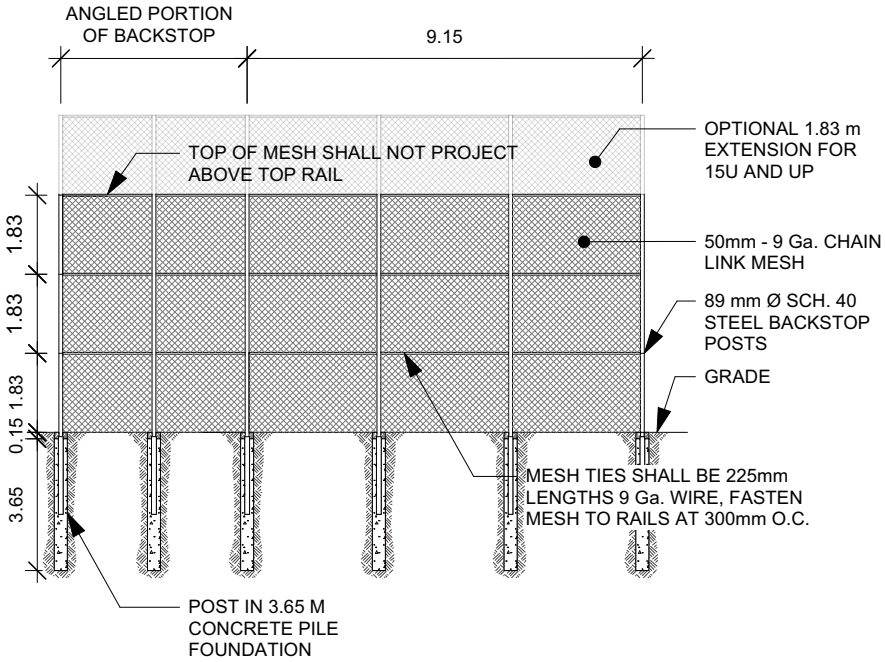

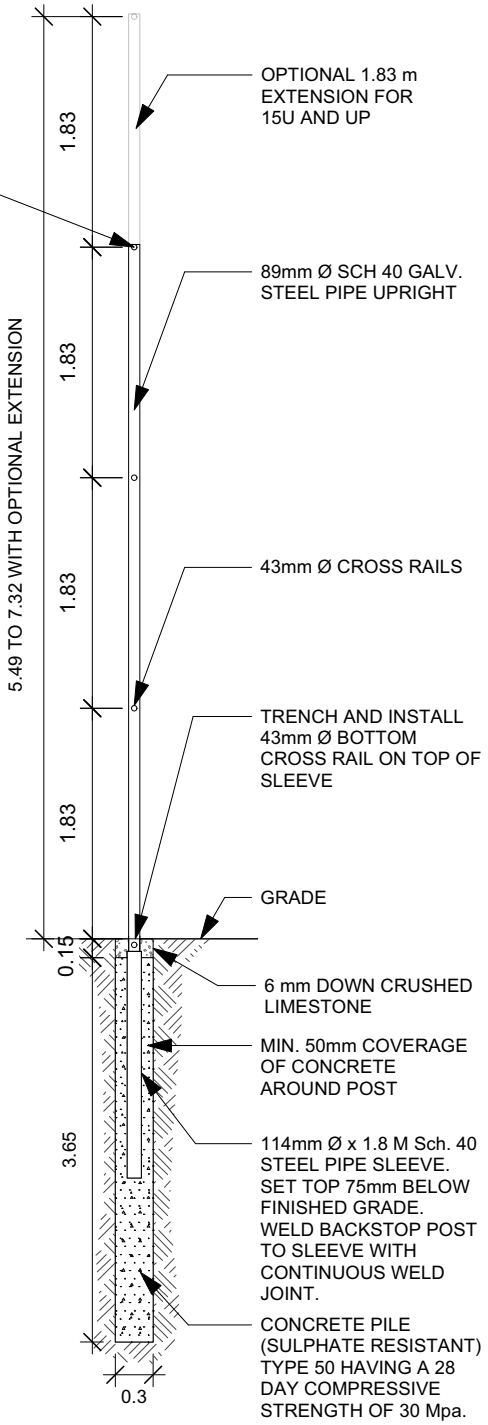

ALL DIMENSIONS IN METERS UNLESS OTHERWISE SPECIFIED

Revision: 1

Scale: N.T.S.

Drawn By: GZ

Date: Dec 09, 2019

THE CITY OF WINNIPEG
Planning,Property and Development Department
Planning and Land Use Division
Unit 15 - 10 Fort Street, Winnipeg, MB, R3C 4X5

Winnipeg