A1 SIZE (594 mm x 841 mm)

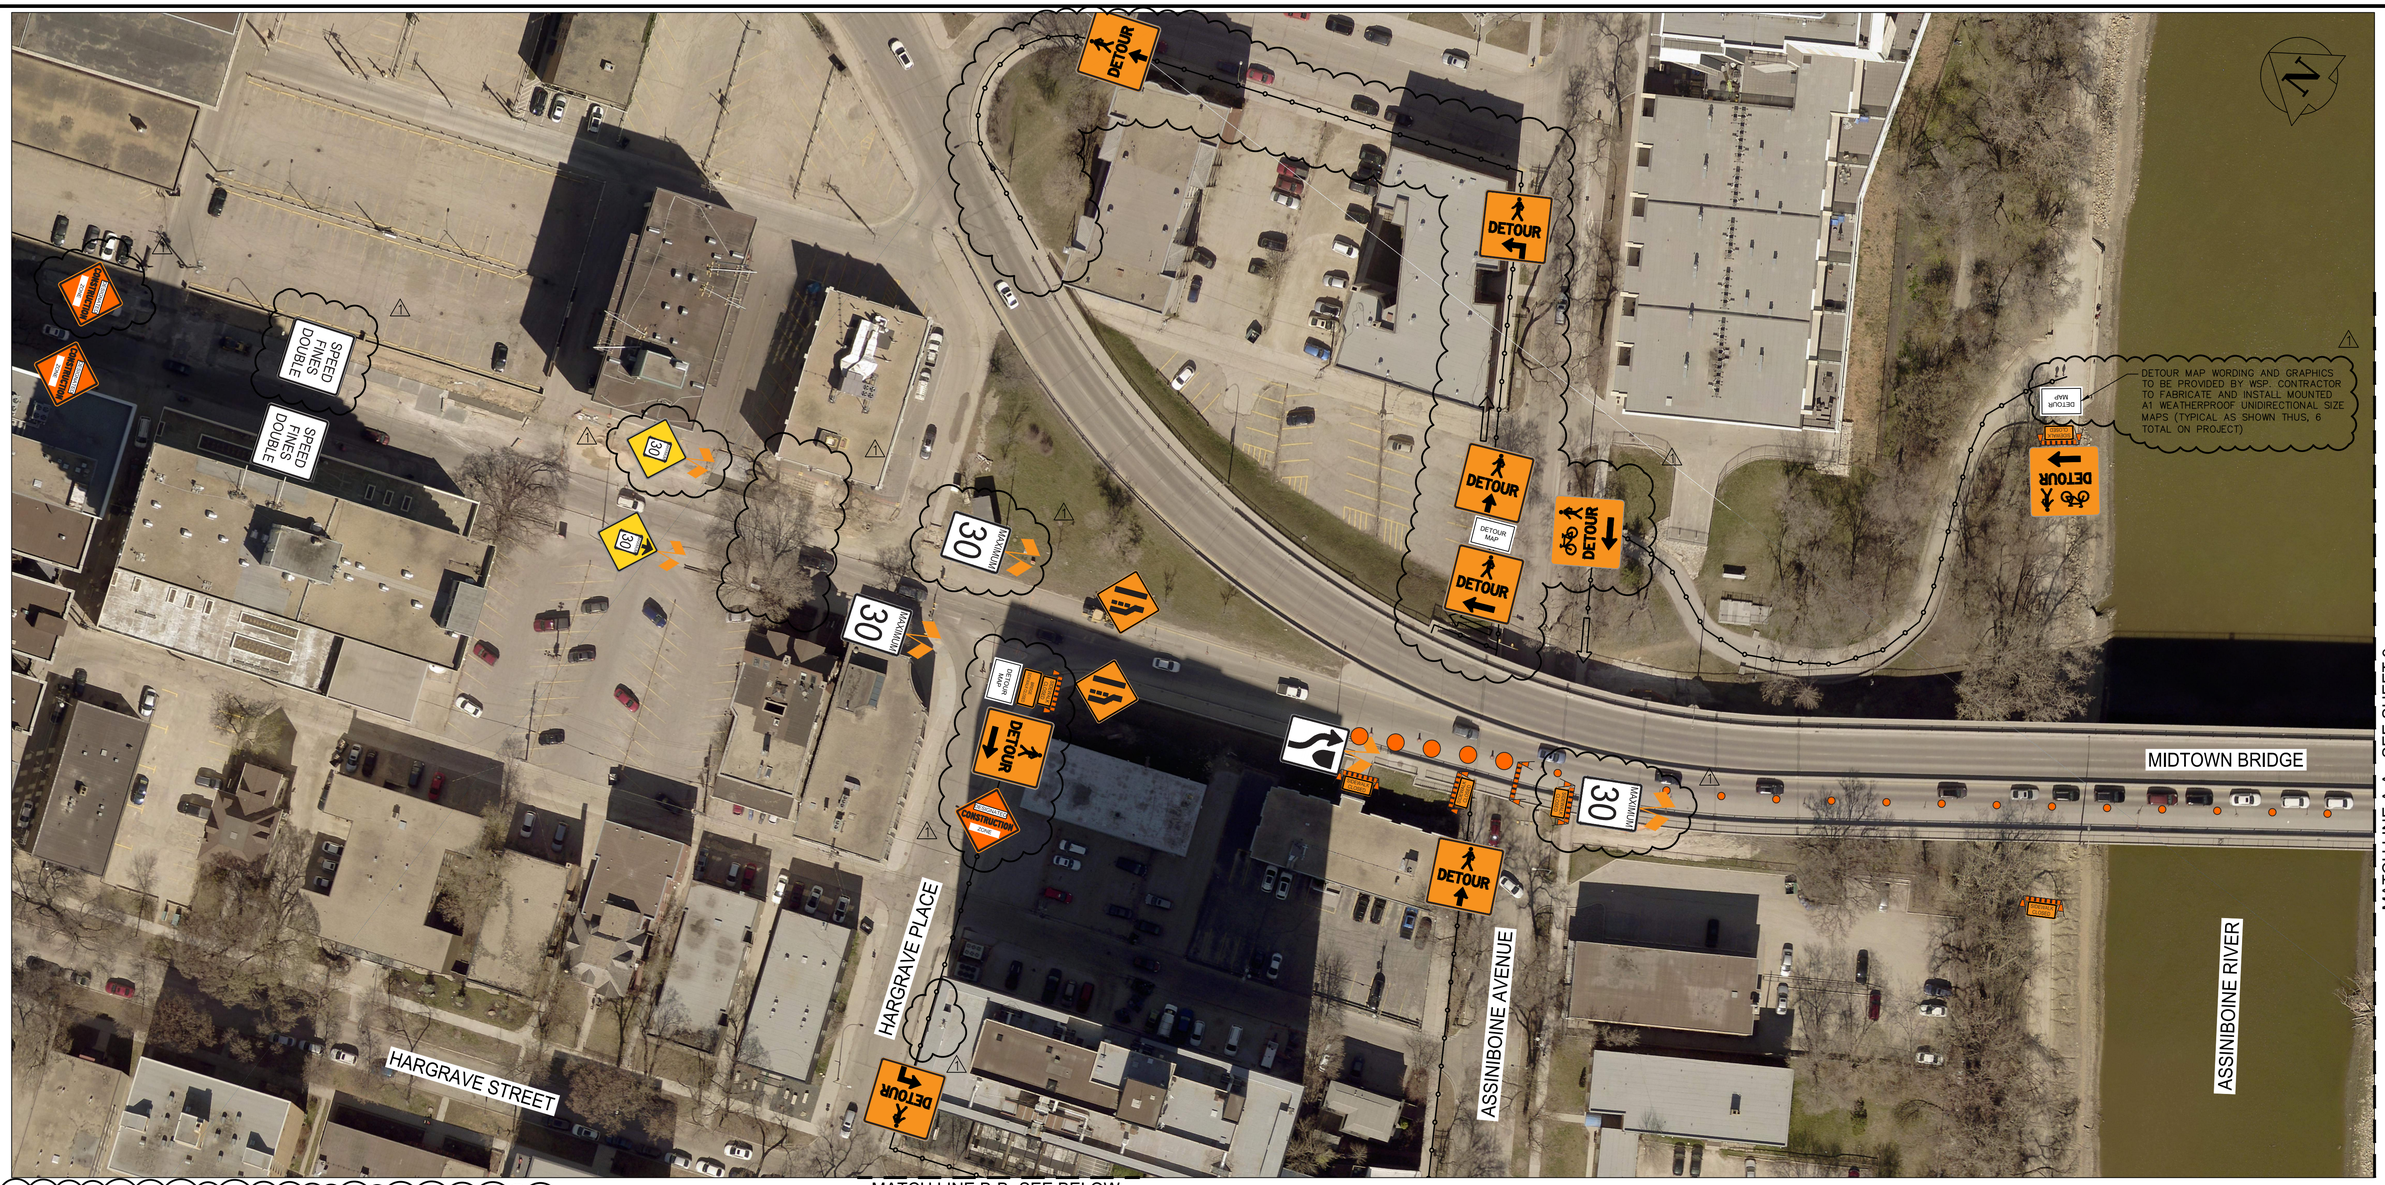

TRAFFIC SIGNAGE

- MC-1D DESIGNATED CONSTRUCTION ZONE
- SPEED LIMIT WARNING
- SPEED LIMIT
- SPEED FINES DOUBLE
- TC-5 (L/R) TEMP. L/R LANE CLOSED AHEAD
- RB-25R KEEP RIGHT / RB-25L KEEP LEFT
- BARRICADE
- POLY POST
- TRAFFIC BARREL
- TC-76 SIDEWALK CLOSED
- TC-77AL/AR SIDEWALK CLOSED AHEAD, CROSS HERE
- TC-74 TEMP. PEDESTRIAN DETOUR (THROUGH)
- TC-74L1/R1 TEMP. PEDESTRIAN DETOUR (ADVANCE)
- TC-74L2/R2 TEMP. PEDESTRIAN DETOUR (L/R)
- TC-75L2/R2 TEMP. PEDESTRIAN / BICYCLE DETOUR (L/R)

NOTE:
These design documents are prepared solely for the use by the party with whom the design professional has entered into a contract and there are no representations of any kind made by the design professional to any party with whom the design professional has not entered into a contract.

MATCH LINE B-B ABOVE

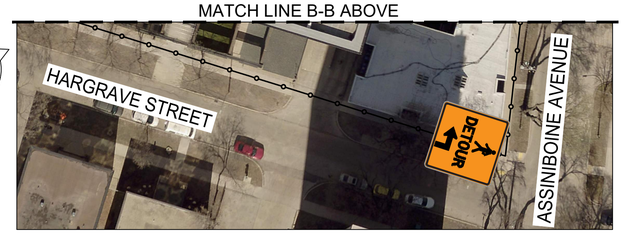

NOTES:
1. ALL TRAFFIC SIGNAGE AND TEMPORARY TRAFFIC CONTROL TO CONFORM WITH THE LATEST REVISION OF THE CITY OF WINNIPEG MANUAL OF TEMPORARY TRAFFIC CONTROL ON CITY STREETS.
2. PARKING TO BE REMOVED AT THE TIME OF CONSTRUCTION AS REQUIRED.

METRIC
WHOLE NUMBERS INDICATE MILLIMETRES
DECIMALIZED NUMBERS INDICATE METRES

LOCATIONS APPROVED UNDERGROUND STRUCTURES

SIGNED BY: _____ DATE _____
SUPV U/G STRUCTURES

LOCATION OF UNDERGROUND STRUCTURES AS SHOWN ARE BASED ON THE BEST INFORMATION AVAILABLE BUT NO GUARANTEE IS GIVEN THAT ALL EXISTING UTILITIES ARE SHOWN OR THAT THE GIVEN LOCATIONS ARE EXACT CONFIRMATION OF EXISTANCE AND EXACT LOCATION OF ALL SERVICES MUST BE OBTAINED FROM THE INDIVIDUAL UTILITIES BEFORE PROCEEDING

ENGINEERS GEOSCIENTISTS MANITOBA
Certificate of Authorization
WSP Canada Inc.
No. 5750

G.B.M.
ELEV.

No.	REVISIONS	DATE	BY
1	REVISED FOR ADDENDUM No. 3	25.06.12	MLW
0	ISSUED FOR TENDER	25.05.13	MLW

WSP Canada Inc.
1600 Buffalo Place
Winnipeg MB R3T 6B8
T+ 1 204-943-3178
www.wsp.com

DESIGNED BY	SM	CHECKED BY	KG
DRAWN BY	MV	APPROVED BY	MLW
HOR. SCALE	N/A	RELEASED FOR CONSTRUCTION	M. MADY, Ph.D., P.ENG., CITY OF WINNIPEG
VERTICAL	N/A		
DATE	25.05.13	DATE	

ENGINEER'S SEAL

CONSULTANT PROJECT No.
CA0047563.3090

Winnipeg

THE CITY OF WINNIPEG
PUBLIC WORKS DEPARTMENT
ENGINEERING DIVISION

MIDTOWN BRIDGE MAINTENANCE REPAIRS AND RELATED WORKS

TEMPORARY TRAFFIC SIGNAGE (SHEET 1 OF 2)

CITY DRAWING NUMBER: B114-25-08
BID OPPORTUNITY NUMBER: 329-2025
SHEET 8 OF 9
REV 0

Plotted: June 12, 2025 at 2:48:54 PM | Last saved by: pjohnson
File: C:\Users\pjohnson\DC\ACCDocs\WSP Canada projects (AMER)\CA0047563.3090 – Midtown Bridge – C2A\Project Files\02–TE\03–Working Drawings\CA0047563–3090 Midtown Bridge Repairs Temporary Signage Drawing.dwg | Layout: 8. Temporary Traffic Signage (Sheet 1 of 2)