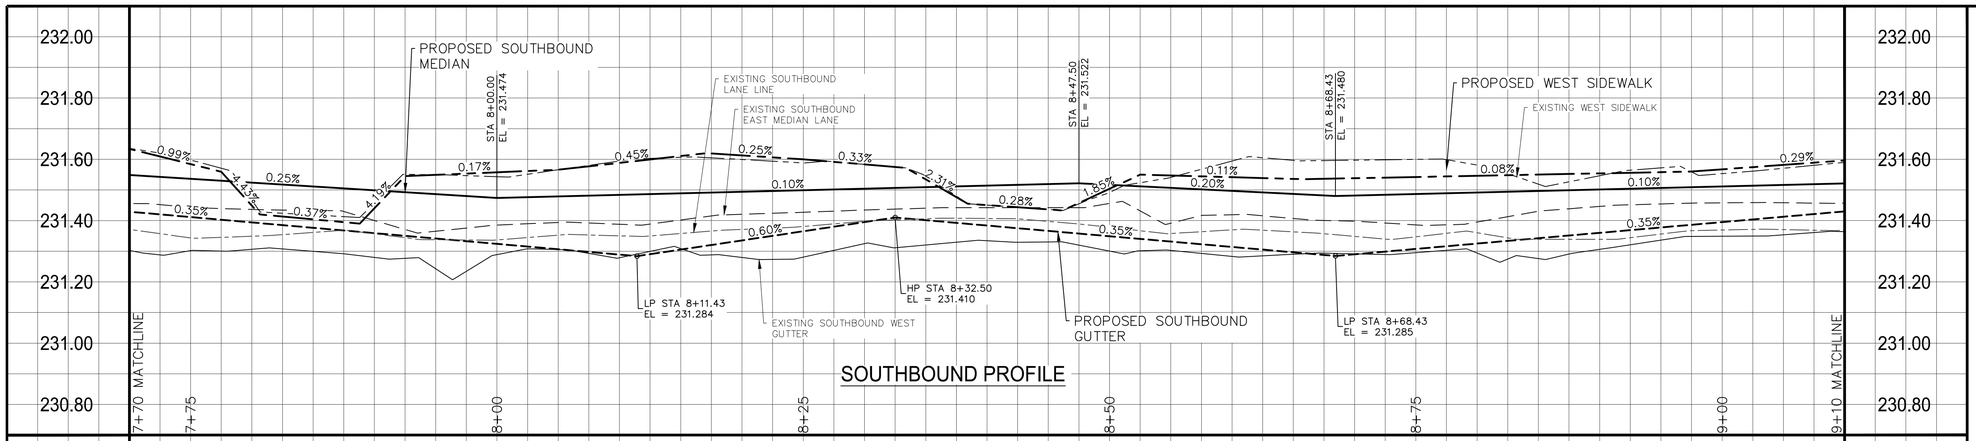

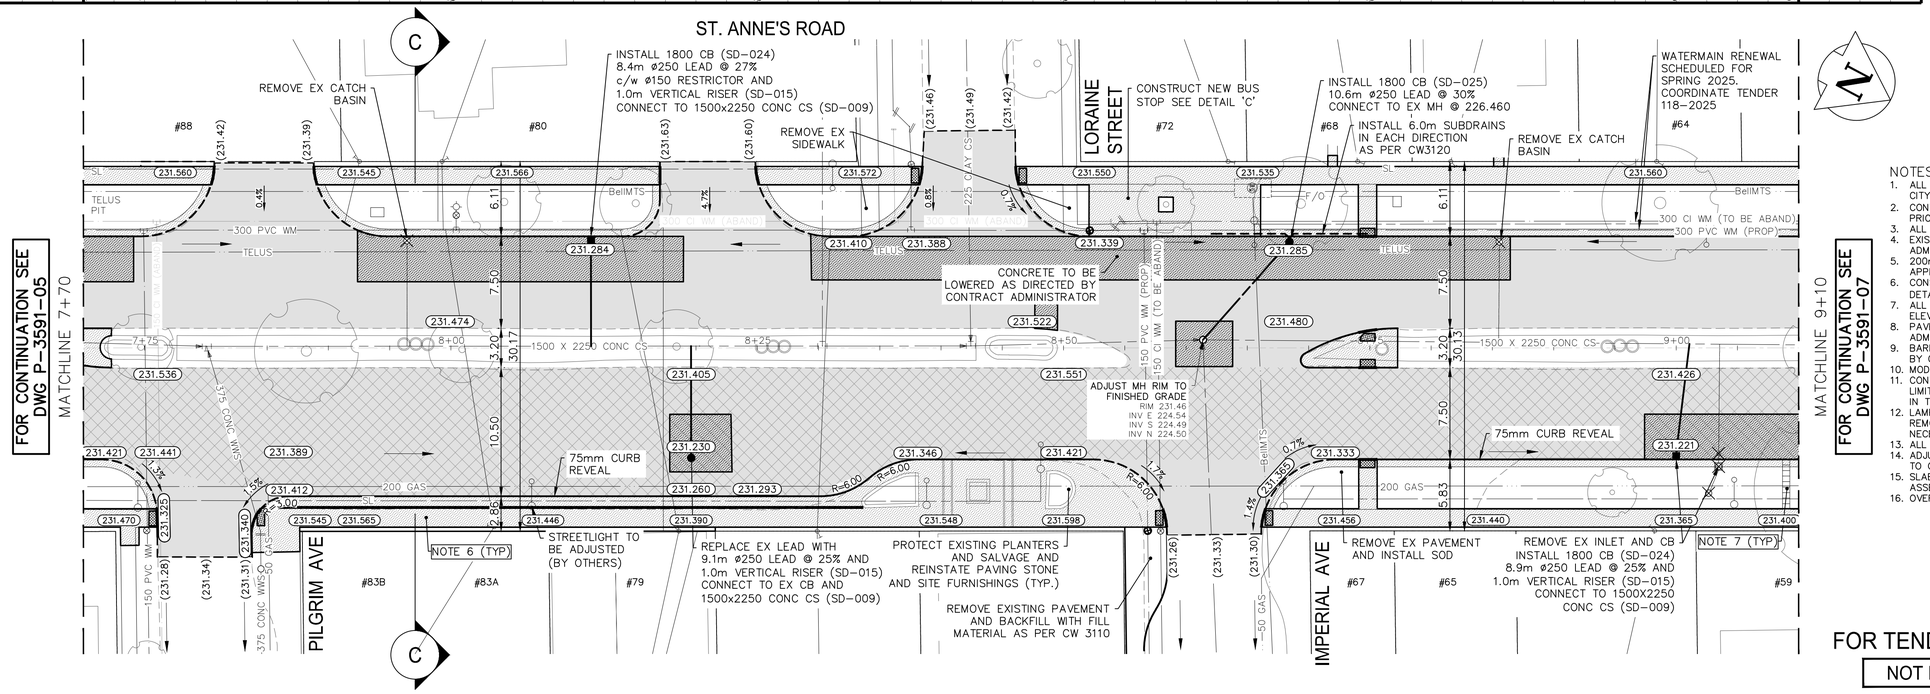

NOTES:

1. ALL WORK AND MATERIALS TO BE IN ACCORDANCE WITH THE LATEST REVISION OF THE CITY OF WINNIPEG STANDARD CONSTRUCTION SPECIFICATIONS.
2. CONTRACTOR TO CONFIRM THE LOCATION OF ALL UTILITIES/SERVICES IN THE FIELD PRIOR TO CONSTRUCTION.
3. ALL ROADWAY DIMENSIONS SHOWN ARE TO BACK OF CURB.
4. EXISTING ASPHALT TO BE PLANED AS SHOWN OR AS DIRECTED BY CONTRACT ADMINISTRATOR
5. 200mm PARTIAL CONCRETE SLAB PATCHES SHOWN ARE ONLY A REPRESENTATIVE APPROXIMATION OF THE TENDERED QUANTITIES.
6. CONSTRUCT MONOLITHIC CURB AND SIDEWALK WITH BLOCKOUTS AS PER SD-228B, DETAIL 'A' AND AS DIRECTED BY CONTRACT ADMINISTRATOR.
7. ALL PRIVATE WALKWAYS TO BE ADJUSTED TO NEW SIDEWALK OR TOP OF CURB ELEVATION, AS DIRECTED BY THE CONTRACT ADMINISTRATOR.
8. PAVEMENT REPAIR FABRIC TO BE INSTALLED AS SHOWN OR AS DIRECTED BY CONTRACT ADMINISTRATOR.
9. BARRIER CURB REVEAL TO BE 100mm EXCEPT WHERE NOTED OTHERWISE OR DIRECTED BY CONTRACT ADMINISTRATOR.
10. MODIFIED BARRIER CURB TO BE CONSTRUCTED AT ALL INTERSECTION RADII.
11. CONTRACTORS TO TAKE PRECAUTIONARY STEPS TO PROTECT EXISTING TREES WITHIN THE LIMITS OF CONSTRUCTION FROM DAMAGE FROM CONSTRUCTION ACTIVITIES AS OUTLINED IN THE SPECIFICATIONS.
12. LAMP STANDARDS, HYDRO POLES, AND ANCHORS THAT REQUIRE TEMPORARY SUPPORT, REMOVAL OR REPLACEMENT, TO BE DONE SO AT THE EXPENSE OF THE CONTRACTOR AS NECESSARY.
13. ALL BOULEVARDS TO BE SODDED UNLESS OTHERWISE NOTED.
14. ADJUST ALL WATER VALVES, HYDRANTS, MANHOLES, AND CATCH BASINS IN WORK AREA TO GRADE.
15. SLAB REPLACEMENT REINFORCEMENT TO INCLUDE THE PLACEMENT OF DOWEL ASSEMBLIES AT JOINTS.
16. OVERLAY EXISTING APPROACHES AS DIRECTED BY CONTRACT ADMINISTRATOR.

METRIC

WHOLE NUMBERS INDICATE MILLIMETRES
DECIMALIZED NUMBERS INDICATE METRES

ENGINEERS GEOSCIENTISTS MANITOBA
Certificate of Authorization
WSP Canada Inc.
No. 5750

FOR TENDER PURPOSES ONLY

NOT FOR CONSTRUCTION

	WATER MAIN		VALVE		EDGE OF SIDEWALK	
	LAND DRAINAGE SEWER		CURB STOP		EDGE OF ASPHALT	
	WASTE WATER SEWER		HYDRO POLE & LIGHT STANDARD		EDGE OF CONCRETE	
	HYDRO		LIGHT STANDARD OR TRAFFIC SIGNAL		MODIFIED BARRIER CURB	
	GAS		HYDRO POLE / ANCHOR		BARRIER CURB	
	COMMUNICATIONS		FENCE		BARRIER CURB AND GUTTER	
	SIGNALS		PROPERTY LINE		PAVING STONE	
○	MANHOLE	●	IRON BAR		CONCRETE SIDEWALK	
□	CATCH BASIN/CATCH PIT	■	TEST HOLE / PAVEMENT CORE		CONCRETE SLAB	
△	CURB INLET	▼	(231.00)	231.000	ASPHALT	
	UTILITIES ADJUSTED	△ □ ○	CURB RAMP		PAVEMENT PATCH	
◇	HYDRANT	◆	DETECTABLE WARNING SURFACE TILE		PAVEMENT REPAIR FABRIC	
EXISTING	LEGEND-PLAN	PROPOSED	EXISTING	LEGEND-PLAN	PROPOSED	EXISTING	LEGEND-PLAN	PROPOSED

LOCATIONS APPROVED UNDERGROUND STRUCTURES

SIGNED BY: _____ DATE _____

SUPV. U/G STRUCTURES

LOCATION OF UNDERGROUND STRUCTURES AS SHOWN ARE BASED ON THE BEST INFORMATION AVAILABLE BUT NO GUARANTEE IS GIVEN THAT ALL EXISTING UTILITIES ARE SHOWN OR THAT THE GIVEN LOCATIONS ARE EXACT CONFIRMATION OF EXISTANCE AND EXACT LOCATION OF ALL SERVICES MUST BE OBTAINED FROM THE INDIVIDUAL UTILITIES BEFORE PROCEEDING

G.B.M. ----
ELEV. ----

NO.	REVISIONS	DATE	BY
7			
6			
5			
4			
3	---	---	---
2	---	---	---
1	---	---	---
0	ISSUED FOR TENDER	2025/02/13	MV

WSP Canada Inc.
1600 Buffalo Place
Winnipeg, MB R3T 6B8
t. 204.477.6650
f. 204.474.2864
www.wsp.com

DESIGNED BY	MV	CHECKED BY	SS
DRAWN BY	RB	APPROVED BY	SS
HOR. SCALE	1:250	RELEASED FOR CONSTRUCTION	----
VERTICAL	1:10		
DATE	2024/12/06	DATE	----

ENGINEER'S SEAL

CONSULTANT ACAD DWG. NO.
CA0043377.5914-06

Winnipeg

THE CITY OF WINNIPEG
PUBLIC WORKS DEPARTMENT
ENGINEERING SERVICES DIVISION

2025 ST. ANNE'S ROAD PAVEMENT RENEWALS
MAJOR REHABILITATION

ST. ANNE'S ROAD
FERMOR AVE TO ST. MARY'S RD
STA. 7+70 TO STA. 9+10

CITY DRAWING NUMBER: P-3591-06
SHEET: 06 OF 13
TENDER NO.: 34-2025

Feb 13, 2025 - 2:34pm
P:\2024\CA0043377.5914 - CA-2025 St. Annes Rd\02 Drawings\03_Work_Dwg\CA0043377.5914_St Annes Rd_Plan&Profile.dwg -tab:34-2025_Drawing_P-3591-06-RA