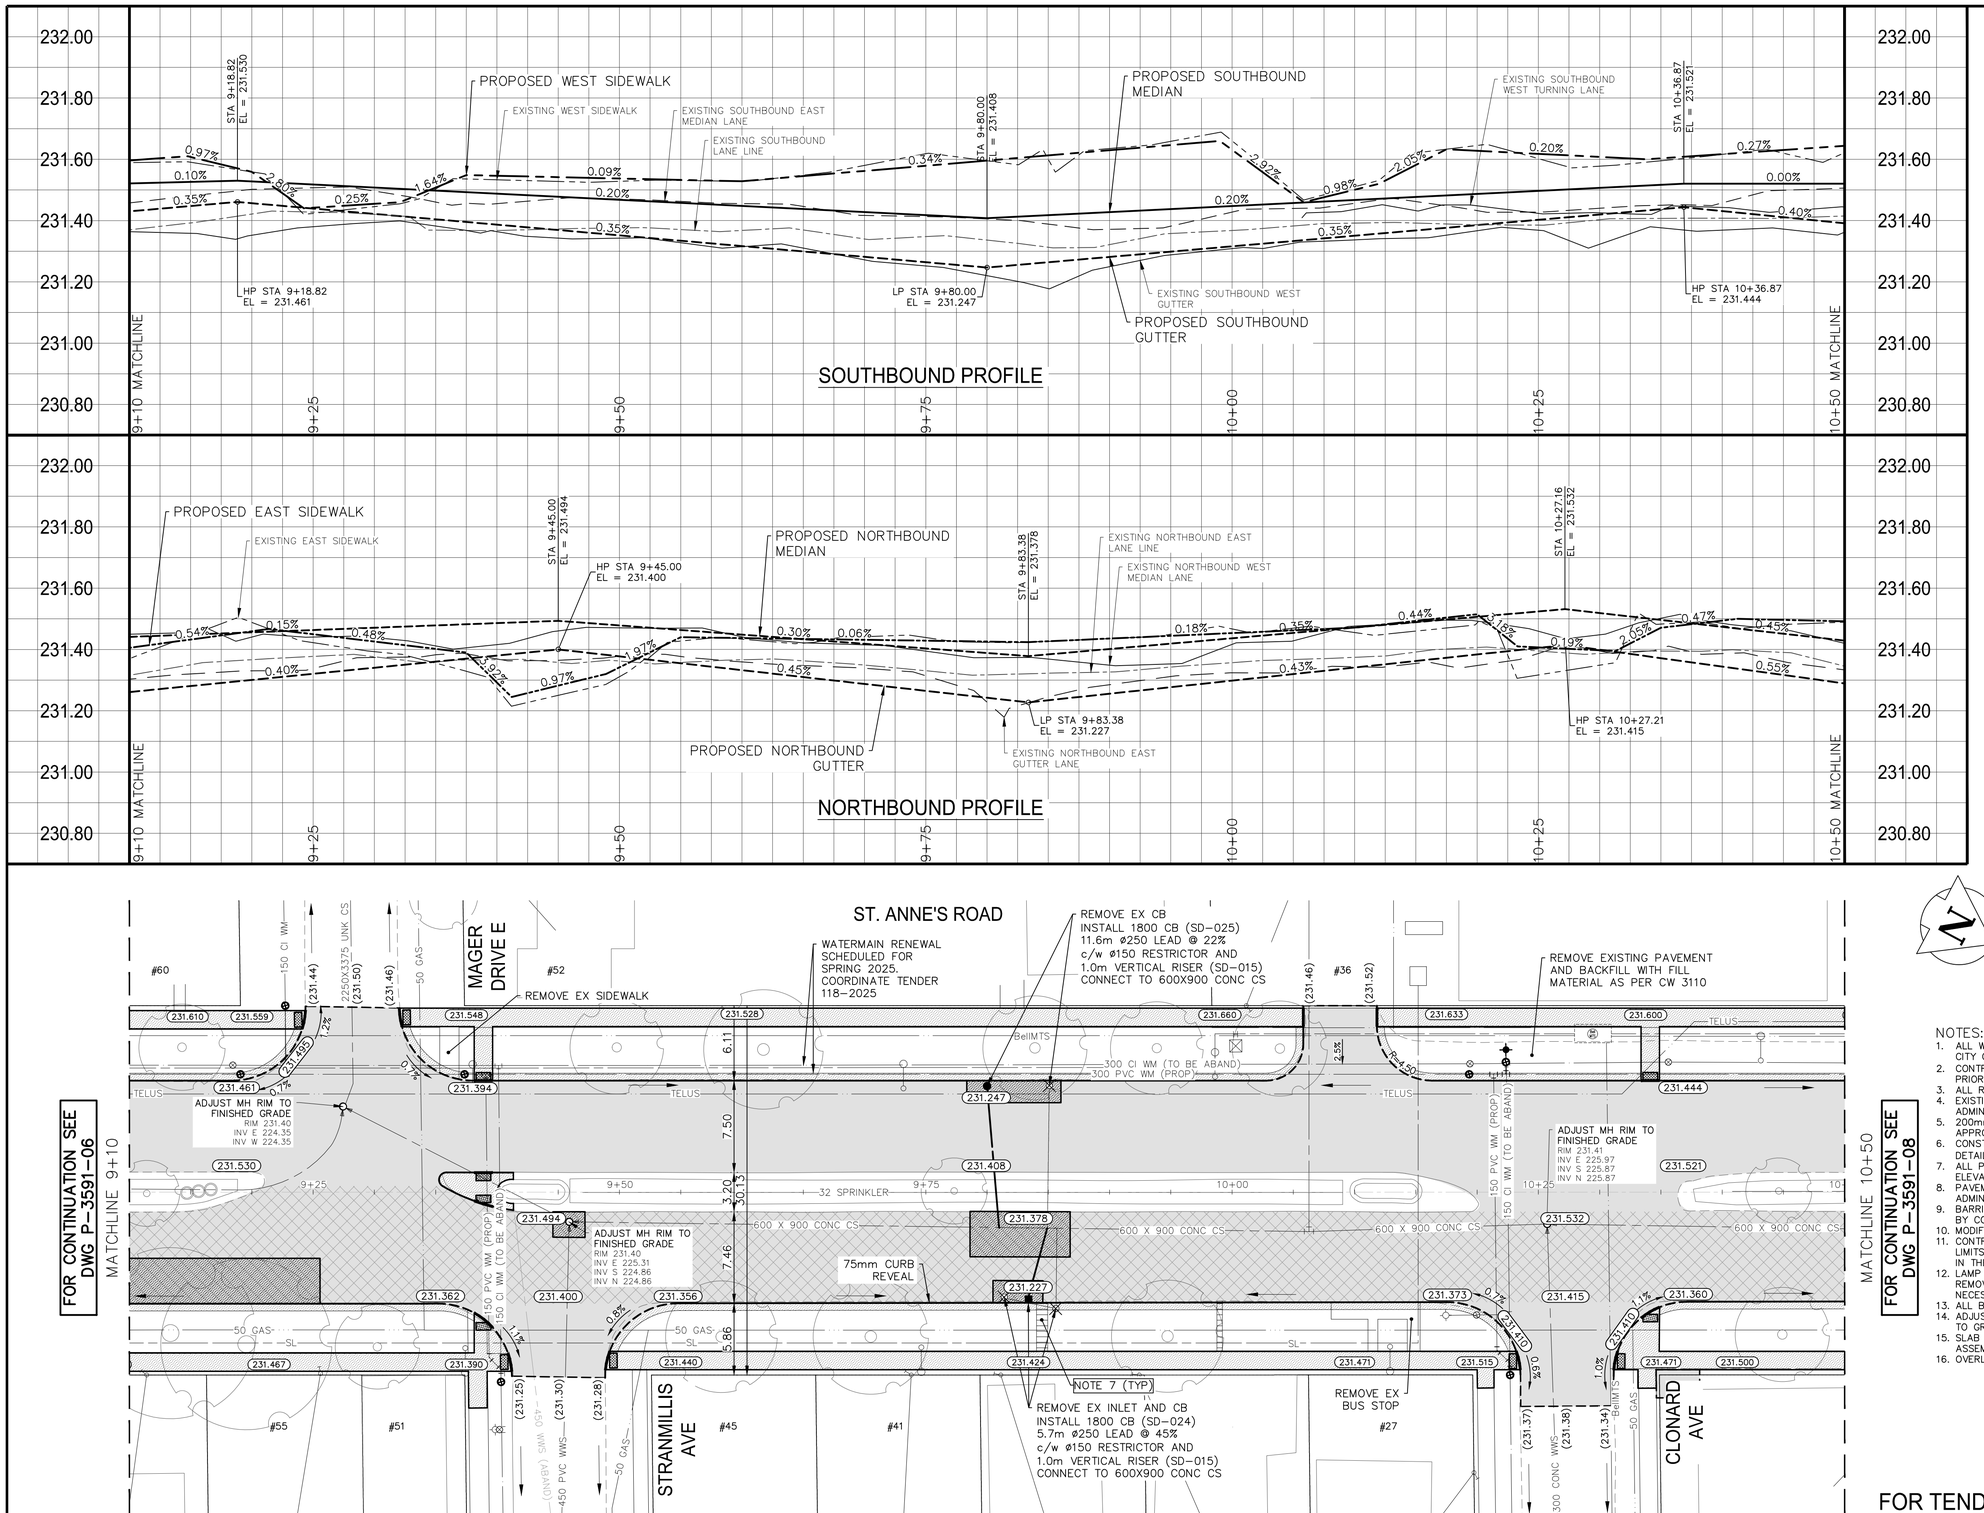

NOTES:

1. ALL WORK AND MATERIALS TO BE IN ACCORDANCE WITH THE LATEST REVISION OF THE CITY OF WINNIPEG STANDARD CONSTRUCTION SPECIFICATIONS.
2. CONTRACTOR TO CONFIRM THE LOCATION OF ALL UTILITIES/SERVICES IN THE FIELD PRIOR TO CONSTRUCTION.
3. ALL ROADWAY DIMENSIONS SHOWN ARE TO BACK OF CURB.
4. EXISTING ASPHALT TO BE PLANED AS SHOWN OR AS DIRECTED BY CONTRACT ADMINISTRATOR
5. 200mm PARTIAL CONCRETE SLAB PATCHES SHOWN ARE ONLY A REPRESENTATIVE APPROXIMATION OF THE TENDERED QUANTITIES.
6. CONSTRUCT MONOLITHIC CURB AND SIDEWALK WITH BLOCKOUTS AS PER SD-228B, DETAIL 'A' AND AS DIRECTED BY CONTRACT ADMINISTRATOR.
7. ALL PRIVATE WALKWAYS TO BE ADJUSTED TO NEW SIDEWALK OR TOP OF CURB ELEVATION, AS DIRECTED BY THE CONTRACT ADMINISTRATOR.
8. PAVEMENT REPAIR FABRIC TO BE INSTALLED AS SHOWN OR AS DIRECTED BY CONTRACT ADMINISTRATOR.
9. BARRIER CURB REVEAL TO BE 100mm EXCEPT WHERE NOTED OTHERWISE OR DIRECTED BY CONTRACT ADMINISTRATOR.
10. MODIFIED BARRIER CURB TO BE CONSTRUCTED AT ALL INTERSECTION RADII.
11. CONTRACTORS TO TAKE PRECAUTIONARY STEPS TO PROTECT EXISTING TREES WITHIN THE LIMITS OF CONSTRUCTION FROM DAMAGE FROM CONSTRUCTION ACTIVITIES AS OUTLINED IN THE SPECIFICATIONS.
12. LAMP STANDARDS, HYDRO POLES, AND ANCHORS THAT REQUIRE TEMPORARY SUPPORT, REMOVAL OR REPLACEMENT, TO BE DONE SO AT THE EXPENSE OF THE CONTRACTOR AS NECESSARY.
13. ALL BOULEVARDS TO BE SODDED UNLESS OTHERWISE NOTED.
14. ADJUST ALL WATER VALVES, HYDRANTS, MANHOLES, AND CATCH BASINS IN WORK AREA TO GRADE.
15. SLAB REPLACEMENT REINFORCEMENT TO INCLUDE THE PLACEMENT OF DOWEL ASSEMBLIES AT JOINTS.
16. OVERLAY EXISTING APPROACHES AS DIRECTED BY CONTRACT ADMINISTRATOR.

METRIC

WHOLE NUMBERS INDICATE MILLIMETRES
DECIMALIZED NUMBERS INDICATE METRES

ENGINEERS GEOSCIENTISTS MANITOBA
Certificate of Authorization
WSP Canada Inc.
No. 5750

FOR TENDER PURPOSES ONLY

NOT FOR CONSTRUCTION

EXISTING	LEGEND-PLAN	PROPOSED	EXISTING	LEGEND-PLAN	PROPOSED	EXISTING	LEGEND-PLAN	PROPOSED
	WATER MAIN			VALVE			EDGE OF SIDEWALK	
	LAND DRAINAGE SEWER			CURB STOP			EDGE OF ASPHALT	
	WASTE WATER SEWER			HYDRO POLE & LIGHT STANDARD			EDGE OF CONCRETE	
	HYDRO			LIGHT STANDARD OR TRAFFIC SIGNAL			MODIFIED BARRIER CURB	
	GAS			HYDRO POLE / ANCHOR			BARRIER CURB	
	COMMUNICATIONS			FENCE			BARRIER CURB AND GUTTER	
	SIGNALS			PROPERTY LINE			PAVING STONE	
○	MANHOLE	●		IRON BAR			CONCRETE SIDEWALK	
□	CATCH BASIN/CATCH PIT	■		TEST HOLE / PAVEMENT CORE			CONCRETE SLAB	
△	CURB INLET	▼	(231.00)	ELEVATIONS	231.000		ASPHALT	
	UTILITIES ADJUSTED	△ □ ○		CURB RAMP			PAVEMENT PATCH	
◇	HYDRANT	◆		DETECTABLE WARNING SURFACE TILE			PAVEMENT REPAIR FABRIC	

LOCATIONS APPROVED UNDERGROUND STRUCTURES

SIGNED BY: _____ DATE _____

SUPV. U/G STRUCTURES

LOCATION OF UNDERGROUND STRUCTURES AS SHOWN ARE BASED ON THE BEST INFORMATION AVAILABLE BUT NO GUARANTEE IS GIVEN THAT ALL EXISTING UTILITIES ARE SHOWN OR THAT THE GIVEN LOCATIONS ARE EXACT CONFIRMATION OF EXISTANCE AND EXACT LOCATION OF ALL SERVICES MUST BE OBTAINED FROM THE INDIVIDUAL UTILITIES BEFORE PROCEEDING

G.B.M. ----
ELEV. ----

NO.	REVISIONS	DATE	BY
7			
6			
5			
4			
3	---	---	---
2	---	---	---
1	---	---	---
0	ISSUED FOR TENDER	2025/02/13	MV

WSP Canada Inc.
1600 Buffalo Place
Winnipeg, MB R3T 6B8
t. 204.477.6650
f. 204.474.2864
www.wsp.com

DESIGNED BY	MV	CHECKED BY	SS
DRAWN BY	RB	APPROVED BY	SS
HOR. SCALE	1:250	RELEASED FOR CONSTRUCTION	----
VERTICAL	1:10		
DATE	2024/12/06	DATE	----

ENGINEER'S SEAL

CONSULTANT ACAD DWG. NO.
CA0043377.5914-07

Winnipeg

THE CITY OF WINNIPEG

PUBLIC WORKS DEPARTMENT
ENGINEERING SERVICES DIVISION

2025 ST. ANNE'S ROAD PAVEMENT RENEWALS
MAJOR REHABILITATION

ST. ANNE'S ROAD
FERMOR AVE TO ST. MARY'S RD
STA. 9+10 TO STA. 10+50

CITY DRAWING NUMBER: P-3591-07
SHEET 07 OF 13
TENDER NO. 34-2025

Feb 13, 2025 - 2:35pm
P:\2024\CA0043377.5914 - CA-2025 St. Annes Rd\02 Drawings\03_Work_Dwg\CA0043377.5914_St Annes Rd_Plan&Profile.dwg -tab:34-2025_Drawing_P-3591-07-RA