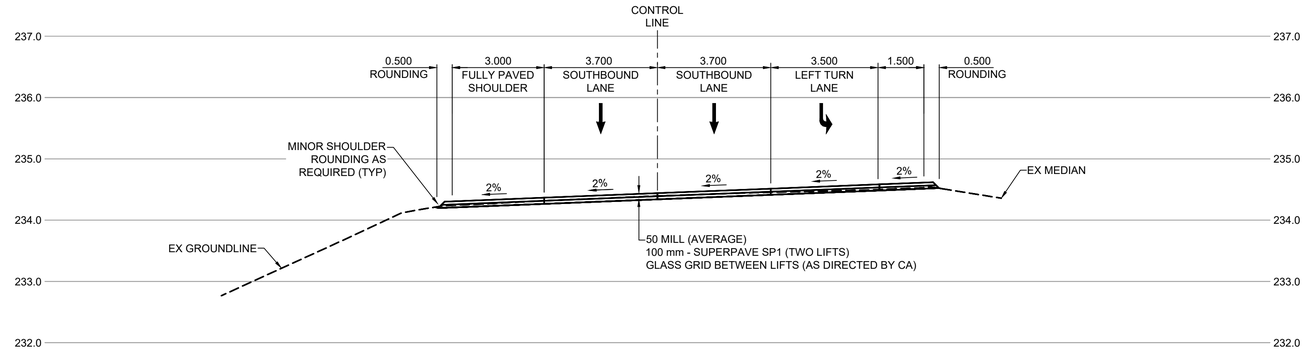

A 2/8 20 **SECTION - STA 0+400**

0 SCALE 1:100 H 4.0m
0 SCALE 1:50 V 2.0m

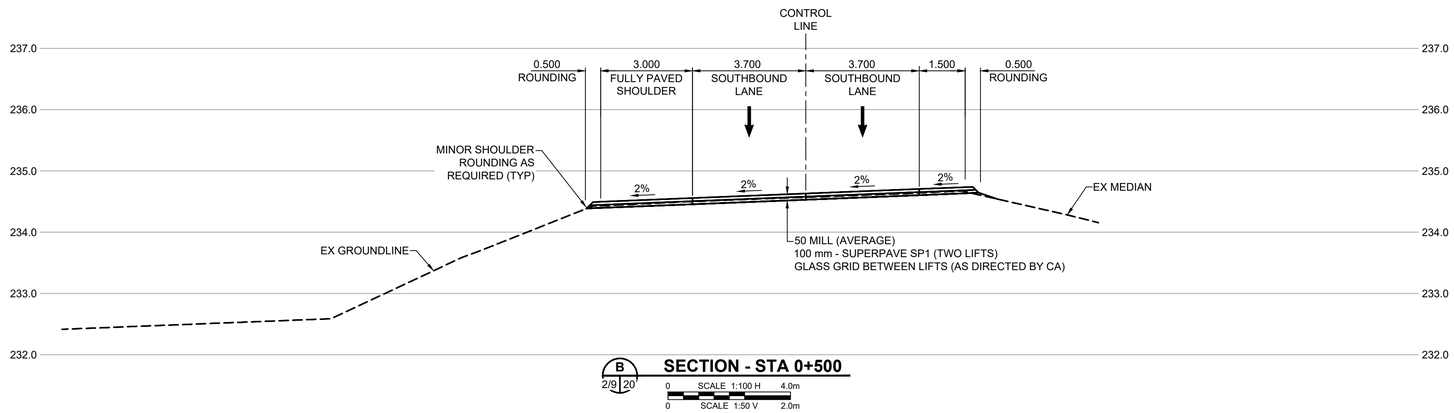

B 2/9 20 **SECTION - STA 0+500**

0 SCALE 1:100 H 4.0m
0 SCALE 1:50 V 2.0m

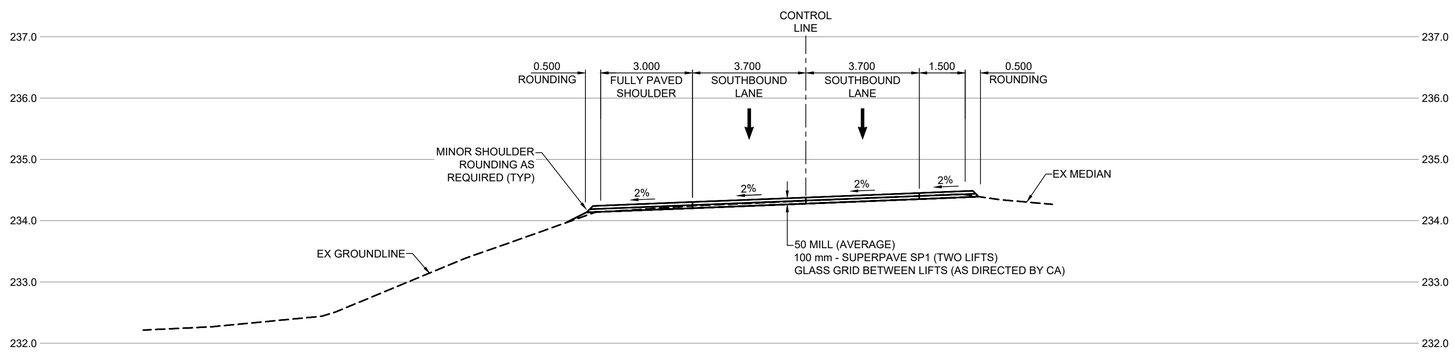

C 3/10 20 **SECTION - STA 0+625**

0 SCALE 1:100 H 4.0m
0 SCALE 1:50 V 2.0m

ENGINEERS GEOSCIENTISTS MANITOBA
Certificate of Authorization
Stantec Consulting Ltd.
No. 1301

TENDER No. 45-2025

LOCATION APPROVED
UNDERGROUND STRUCTURES

SUPR, U/G STRUCTURES COMMITTEE — DATE

NOTE:
LOCATION OF UNDERGROUND STRUCTURES AS SHOWN ARE BASED ON THE BEST INFORMATION AVAILABLE BUT NO GUARANTEE IS GIVEN THAT ALL EXISTING UTILITIES ARE SHOWN OR THAT THE GIVEN LOCATIONS ARE EXACT. CONFIRMATION OF EXISTENCE AND EXACT LOCATION OF ALL SERVICES MUST BE OBTAINED FROM THE INDIVIDUAL UTILITIES BEFORE PROCEEDING WITH CONSTRUCTION.

BM 88-012 ELEV 233.291 m — W. side Pembina Hwy., Tblt. in S. Conc. foundation of No. 3525/3527 Pembina Hwy., 1.0 m W. & 0.3 m below brick from S.E. Cor. of Bldg. (Post Office)

No.	REVISIONS	YY/MM/DD	BY
0	ISSUED FOR TENDER	25/03/18	MEE

Stantec
500 - 311 Portage Avenue, Winnipeg MB Canada R3B 2B9
Tel. 204.489.5900 Fax. 204.453.9012 www.stantec.com

DESIGNED BY	MEE	CHECKED BY	JGK
DRAWN BY	DML	APPROVED BY	RPB
HOR SCALE	1:100	RELEASED FOR CONSTRUCTION	
VERT SCALE	1:50		
DATE	March 14, 2025	DATE	

PROFESSIONAL'S SEAL
PROVINCE OF MANITOBA — M.E. EDGAR — Member 45339 — REGISTERED PROFESSIONAL ENGINEER
2025-03-18

CONSULTANT FILE NAME
08660c-300.dwg

Winnipeg
THE CITY OF WINNIPEG
PUBLIC WORKS DEPARTMENT
ENGINEERING DIVISION

2025 REGIONAL STREET RENEWALS
SOUTHBOUND PEMBINA HIGHWAY
RECONSTRUCTION AND RESURFACING
LA SALLE RIVER TO PERREAULT AVE

SECTIONS
A, B & C

CITY DRAWING NUMBER P-3589-20

SHEET 20 OF 24

20

METRIC
WHOLE NUMBERS INDICATE MILLIMETRES
DECIMALIZED NUMBERS INDICATE METRES

ISO A1 - 594mm x 841mm

\\ca0045-ppfss01\shared_projects\113766660\300_drawing\0302_sheet_files\02_civil\08660c-300.dwg Last Saved: 3/13/2025 12:20 PM by dalane Plotted: 3/18/2025 10:56 AM by Lane, Dave