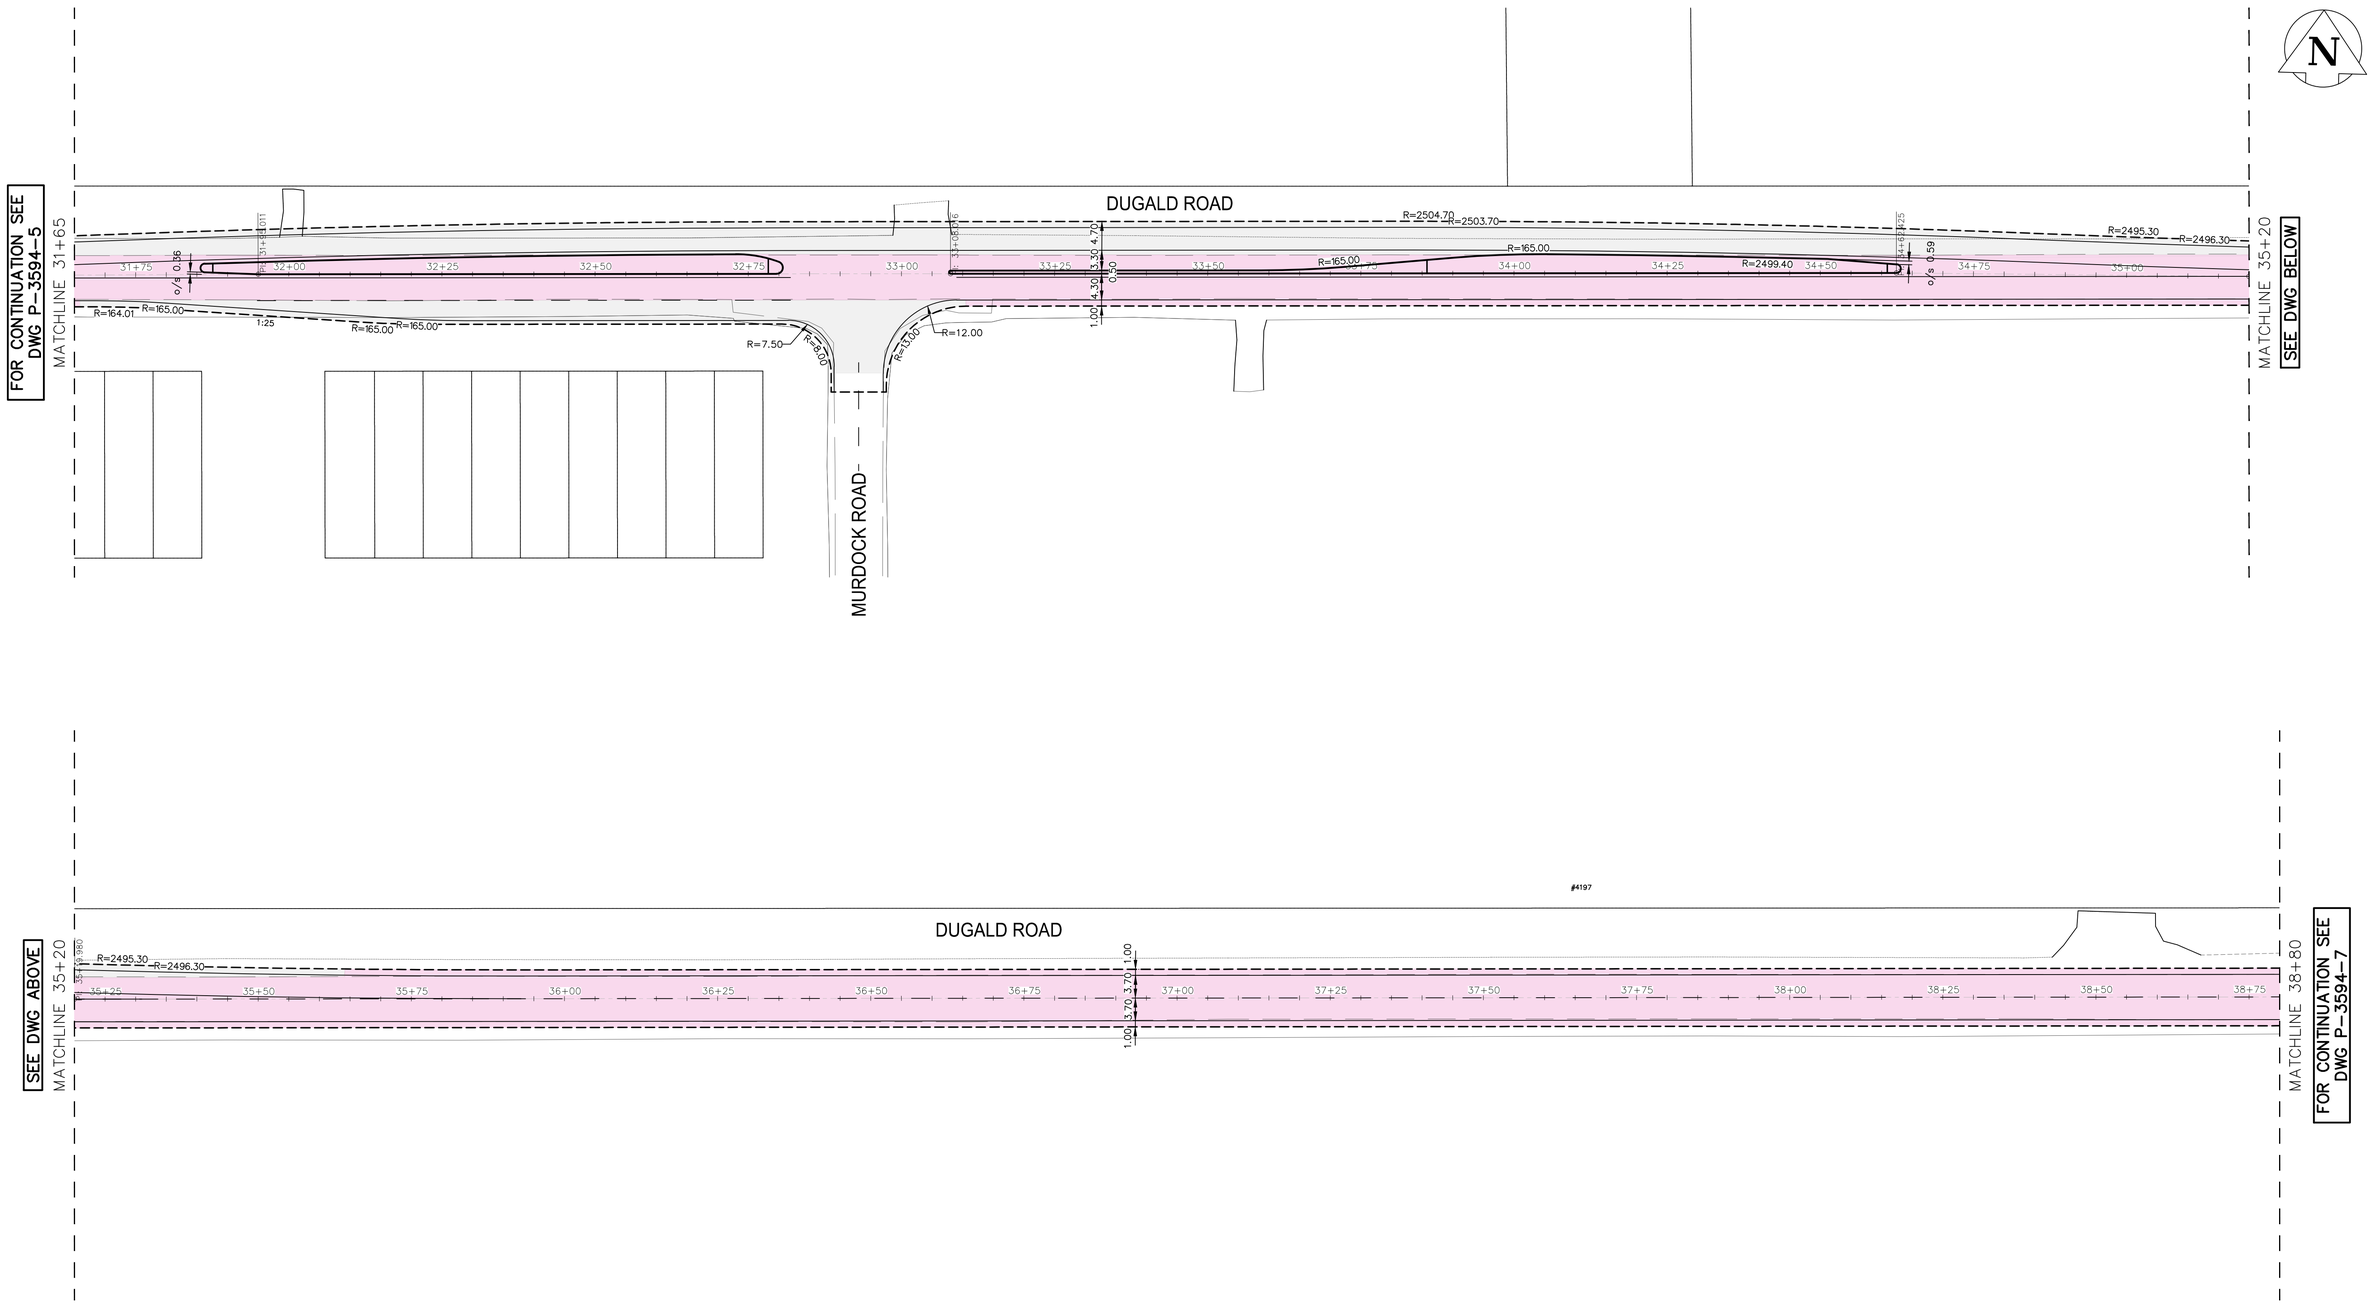

METRIC

WHOLE NUMBERS INDICATE MILLIMETRES
DECIMALIZED NUMBERS INDICATE METRES

ENGINEERS GEOSCIENTISTS MANITOBA
Certificate of Authorization
WSP Canada Inc.
No. 5750

FOR TENDER PURPOSES ONLY

NOT FOR CONSTRUCTION

EXISTING	LEGEND-PLAN	PROPOSED	EXISTING	LEGEND-PLAN	PROPOSED	EXISTING	LEGEND-PLAN	PROPOSED
	WATER MAIN			VALVE			EDGE OF SIDEWALK	
	LAND DRAINAGE SEWER			CURB STOP			EDGE OF ASPHALT	
	WASTE WATER SEWER			HYDRO POLE & LIGHT STANDARD			EDGE OF CONCRETE	
	HYDRO			LIGHT STANDARD OR TRAFFIC SIGNAL			MODIFIED BARRIER CURB	
	GAS		HP	HYDRO POLE / ANCHOR			BARRIER CURB	
	COMMUNICATIONS			FENCE			CONCRETE SIDEWALK	
	SIGNALS			PROPERTY LINE			ASPHALT RECONSTRUCTION	
	MANHOLE			IRON BAR			MILL & FILL SURFACE	
	CATCH BASIN/CATCH PIT		THIS PCR	TEST HOLE / PAVEMENT CORE			PAVEMENT WIDENING	
	CURB INLET		(231.00)	ELEVATIONS	231.000		CIREAM PAVEMENT	
	UTILITIES ADJUSTED			CURB RAMP			TEMPORARY PAVEMENT	
	HYDRANT			DETECTABLE WARNING SURFACE TILE				

LOCATIONS APPROVED UNDERGROUND STRUCTURES

SIGNED BY:

SUPV U/G STRUCTURES DATE

LOCATION OF UNDERGROUND STRUCTURES AS SHOWN ARE BASED ON THE BEST INFORMATION AVAILABLE BUT NO GUARANTEE IS GIVEN THAT ALL EXISTING UTILITIES ARE SHOWN OR THAT THE GIVEN LOCATIONS ARE EXACT CONFIRMATION OF EXISTANCE AND EXACT LOCATION OF ALL SERVICES MUST BE OBTAINED FROM THE INDIVIDUAL UTILITIES BEFORE PROCEEDING

G.B.M. BOLT ON SIGNAL POLE AT DUGALD RD./RAVELSTON ST. CENTER MEDIAN EAST
ELEV. 235.970

NO.	REVISIONS	DATE	BY
7			
6			
5			
4			
3			
2			
1			
0	ISSUED FOR TENDER	2025-03-14	RB

WSP Canada Inc.
1600 Buffalo Place
Winnipeg, MB R3T 6B8
t. 204.477.6650
f. 204.474.2864
www.wsp.com

DESIGNED BY	SS	CHECKED BY	VM
DRAWN BY	RB/SB/LT	APPROVED BY	SS
HOR. SCALE	1:500	RELEASED FOR CONSTRUCTION	
VERTICAL	-		
DATE	2025/FEBRUARY	DATE	

ENGINEER'S SEAL

CONSULTANT ACAD DWG. NO.
CA0022818.5512-06

Winnipeg

THE CITY OF WINNIPEG

PUBLIC WORKS DEPARTMENT
ENGINEERING SERVICES DIVISION

DUGALD ROAD PAVEMENT RENEWAL - PLESSIS ROAD TO RAVENHURST STREET

HORIZONTAL GEOMETRY AND PAVEMENT RENEWAL TYPES

ASPHALT RECONSTRUCTION AND MILL&FILL
STA. 31+65 TO STA. 38+80

CITY DRAWING NUMBER: P-3594-06

SHEET 06 OF 33

TENDER NO. 59-2025

Mar 14, 2025 – 9:47am
P:\2024\CA0022818.5512 – Pavement Renewals Dugald & Plessis\02 Drawings\03_Work_Dwg\CA0022818.5512_Dugald Rd_Plessis_Geometry Plan.dwg –tab:P-3594-06