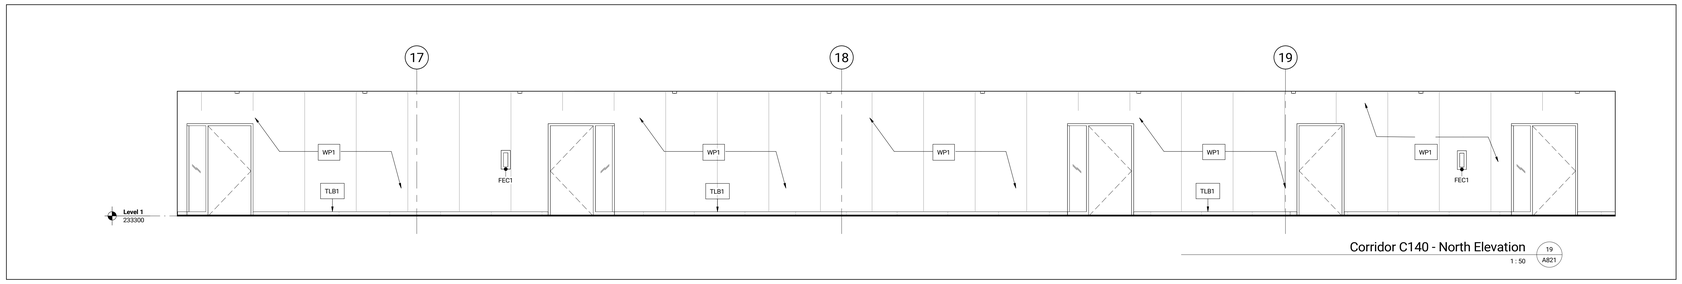

Corridor C140 - North Elevation 19 A821
1 : 50

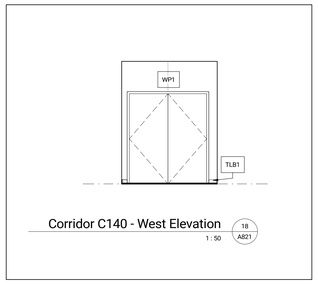

Corridor C140 - West Elevation 18 A821
1 : 50

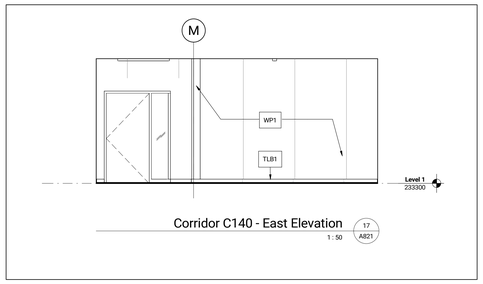

Corridor C140 - East Elevation 17 A821
1 : 50

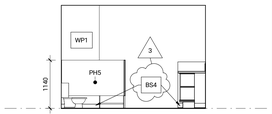

PS Change W/C 1 C131 - West 16 A821
1 : 50

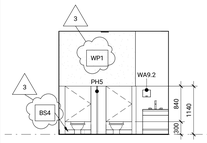

PS Change W/C 1 C131b - South 15 A821
1 : 50

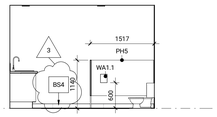

PS Change W/C 1 C131b - East 14 A821
1 : 50

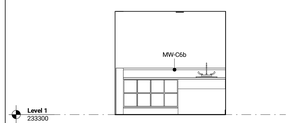

PS Change W/C 1 C131b - North 13 A821
1 : 50

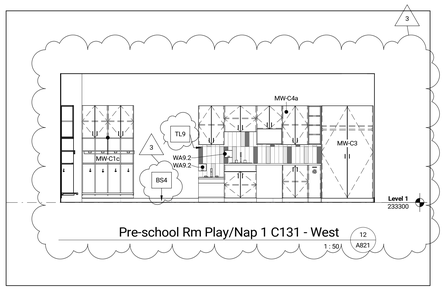

Pre-school Rm Play/Nap 1 C131 - West 12 A821
1 : 50

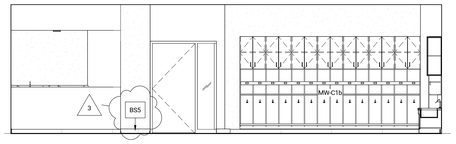

Pre-school Rm Play/Nap 1 C131 - South 11 A821
1 : 50

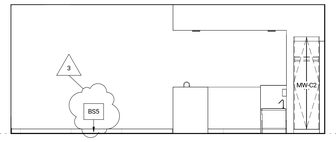

Pre-school Rm Play/Nap 1 C131 - East 10 A821
1 : 50

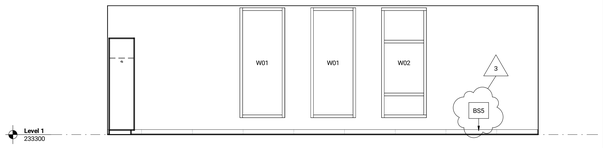

Preschool Rm Play/Nap 1 C131 - North 9 A821
1 : 50

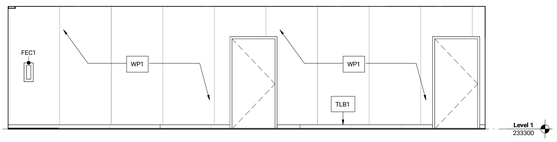

Corridor C110 - West Elevation 8 A821
1 : 50

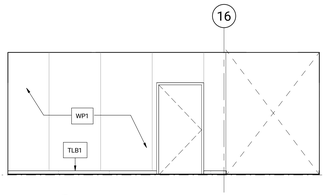

Corridor C110 - South Elevation 7 A821
1 : 50

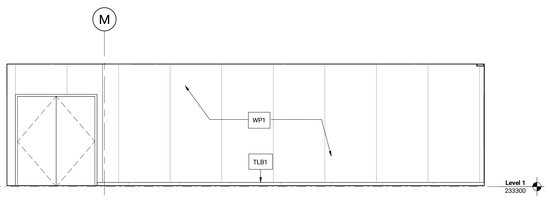

Corridor C110 - East Elevation 6 A821
1 : 50

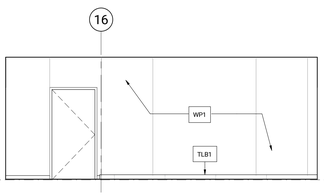

Corridor C110 - North Elevation 5 A821
1 : 50

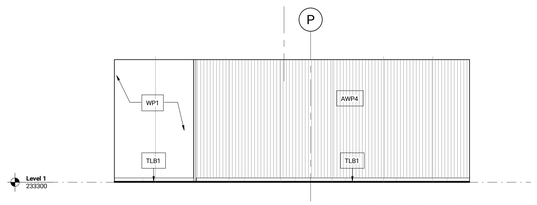

Corridor C110 - West 4 A821
1 : 50

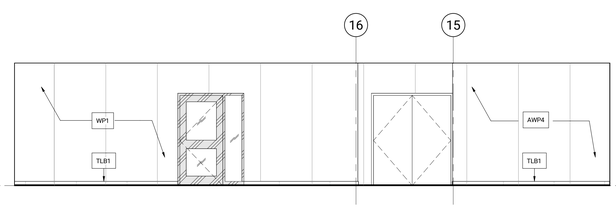

Corridor C110 - South 3 A821
1 : 50

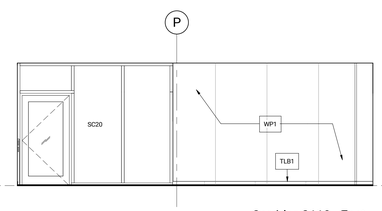

Corridor C110 - East 2 A821
1 : 50

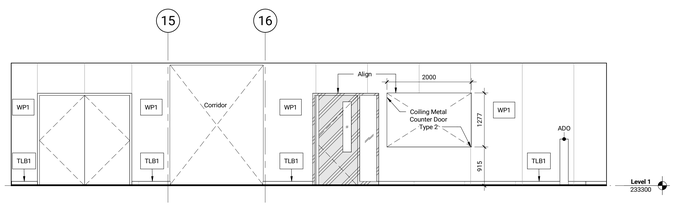

Corridor C110 - North 1 A821
1 : 50

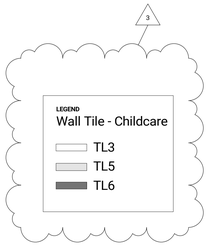

diamond schmitt BrookMcIlroy/

Winnipeg
THE CITY OF WINNIPEG
ASSETS & PROJECT MANAGEMENT DEPARTMENT
MUNICIPAL ACCOMMODATIONS DIVISION
3-65 GARRY STREET, R3C 4K4

Manitoba
Manitoba Public Service Delivery
200 - 400 Ellice Avenue,
Winnipeg, Manitoba
R3B 3M3

Issued

No.	Date	Description
1	2023/12/11	Contract Documents
3	2026/01/29	Addendum 4

Contractor Must Check & Verify all Dimensions on the Job.

Do Not Scale Drawings.

All Drawings, Specifications and Related Documents are the Copyright Property of the Architect and Must be Returned Upon Request. Reproduction of Drawings, Specifications and Related Documents in Part or in Whole is Forbidden Without the Written permission of the Architect.

This Drawing is Not to be Used for Construction Until Signed by the Architect.

South Winnipeg Recreation Campus Phase 1
Address: 15 Ruth Crossing & 25 Ruth Crossing
Winnipeg, MB
Consultant Project No: 220007
City of Winnipeg Project No: 2020-127
City of Winnipeg Tender No: 63-20258

Interior Elevations - Child Care
As indicated

A821

Autodesk Docs://220007-South Winnipeg Recreation Campus R24/220007-ARCH-05A-Building-B04.rvt
2026-01-28 4:52:04 PM