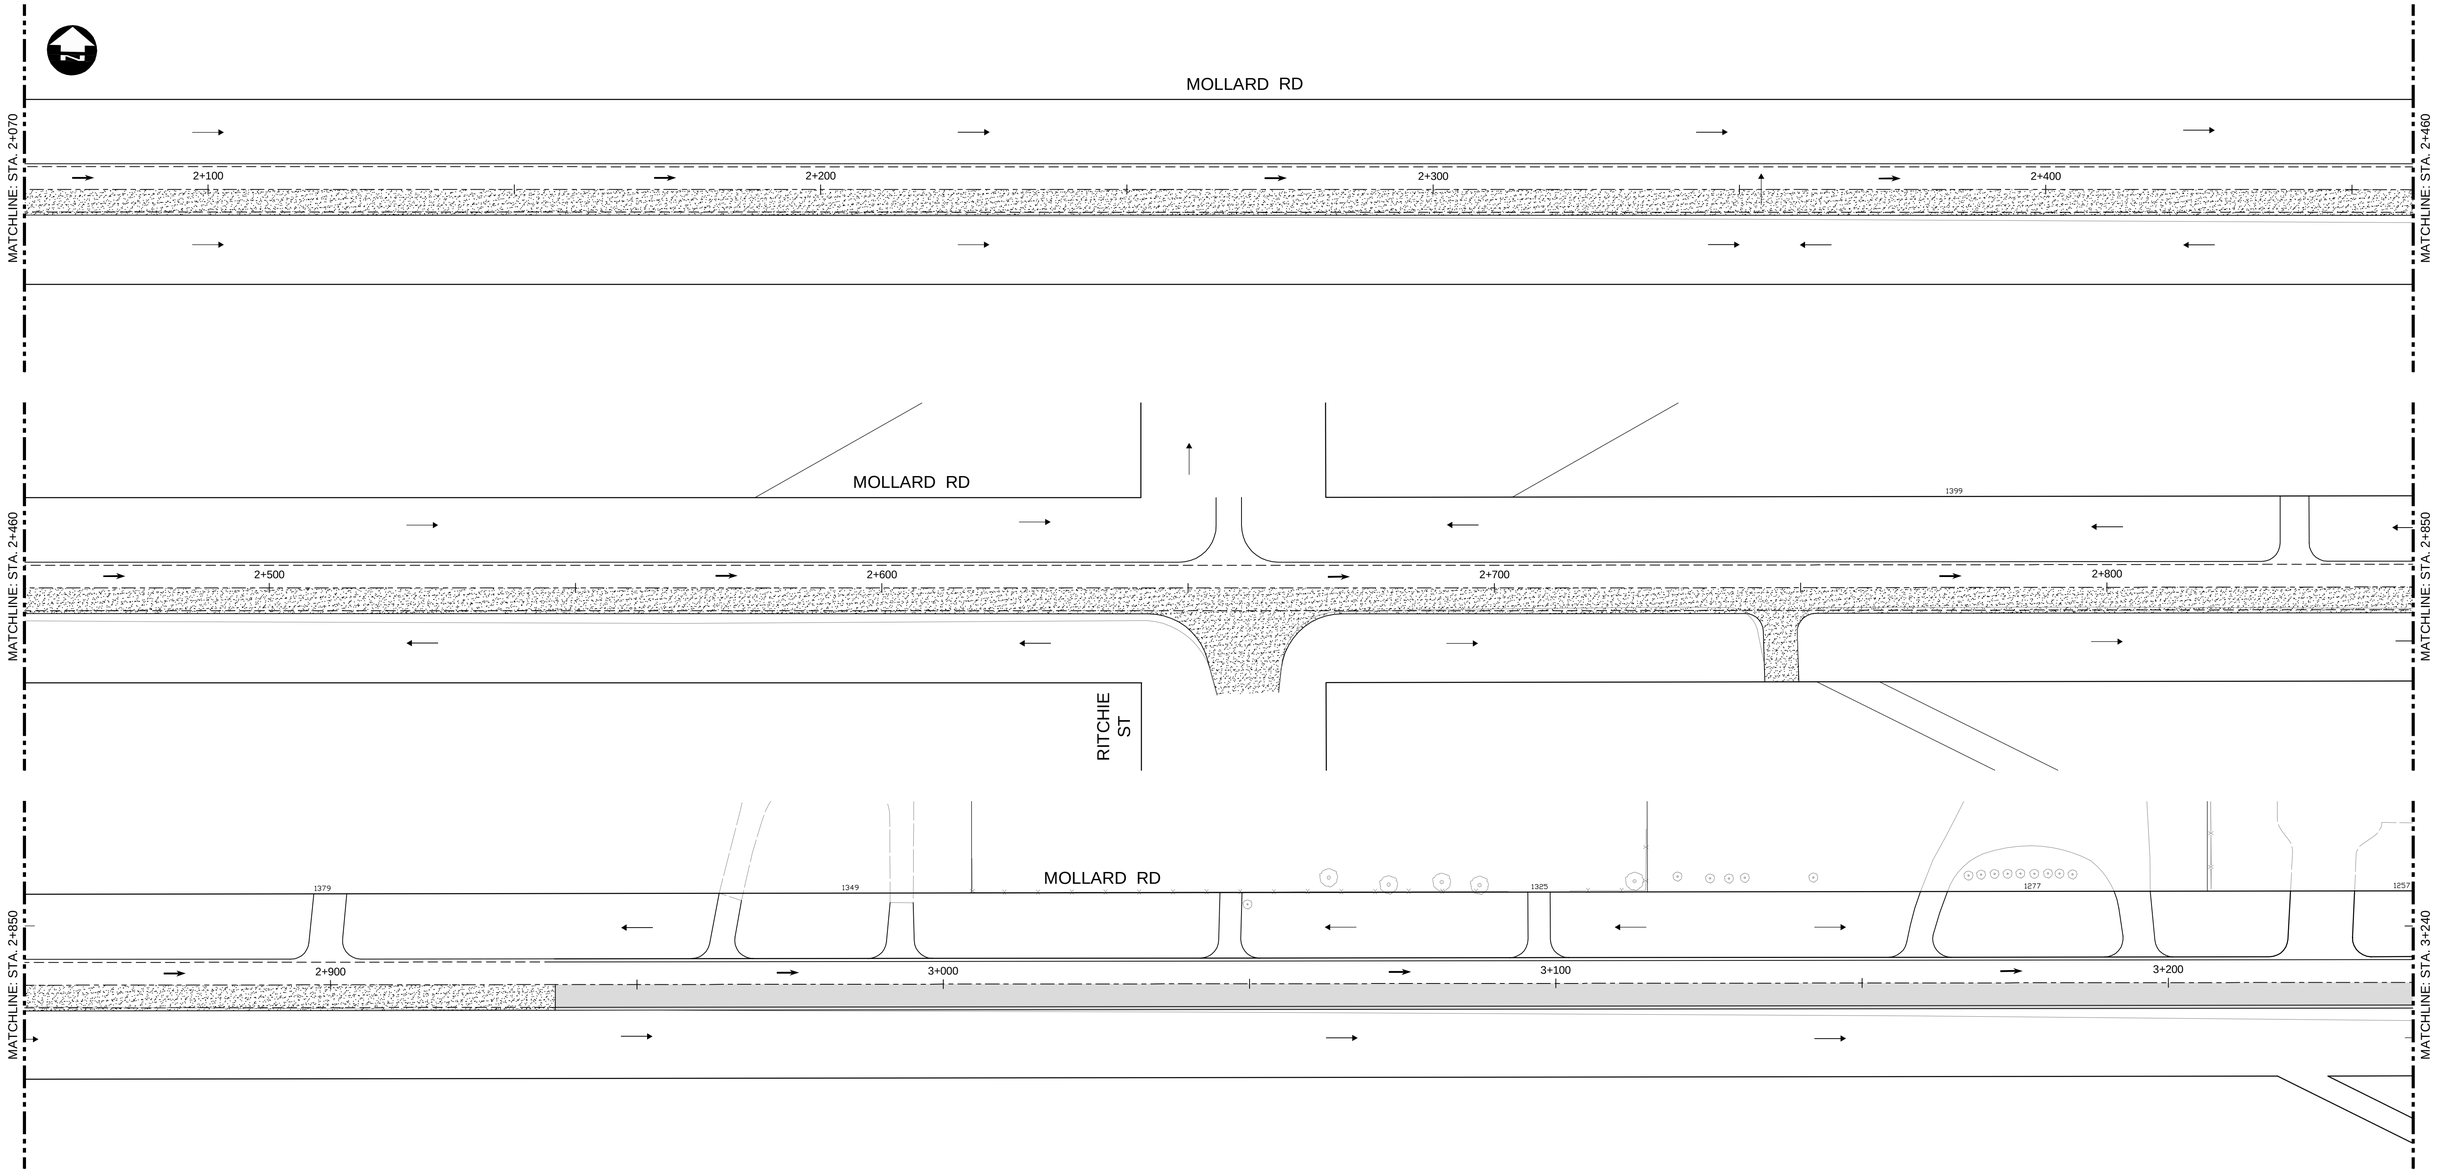

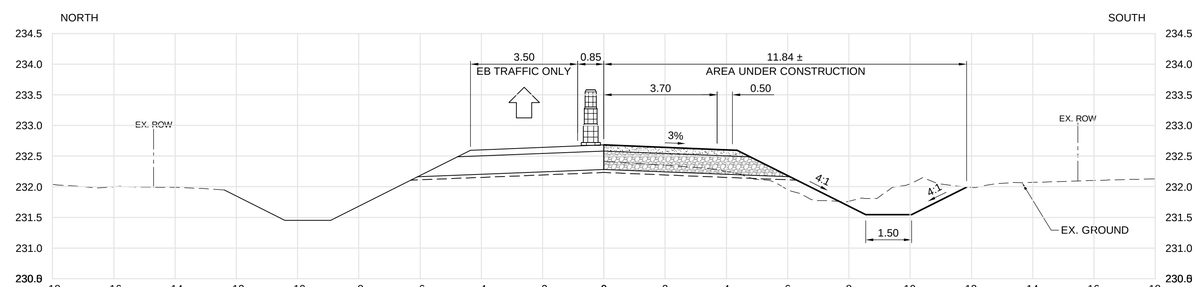

TYPICAL GRANULAR RECONSTRUCTION SECTION - STAGE 2 (STA. 2+300 SHOWN)

SCALE: H = 1:100, V = 1:50

ENGINEERS GEOSCIENTISTS MANITOBA
Certificate of Authorization
Dillon Consulting Limited (MB)
No. 1789 Date: 2025/02/28

EXISTING	LEGEND–PLAN	PROPOSED	EXISTING	LEGEND–PLAN	PROPOSED	EXISTING	LEGEND–PROFILE	PROPOSED
150 WM	WATERMAIN	150 WM		CONCRETE ROAD			℄ PROFILE	
300 LDS	LAND DRAINAGE SEWER	300 LDS		ASPHALT ROAD			NORTH/WEST GUTTER	
250 WWS	WASTE WATER SEWER	250 WWS		CONC ROAD W/ASP OVERLAY			SOUTH/EAST GUTTER	
HYDRO	HYDRO	HYDRO		CONCRETE SIDEWALK			NORTH/WEST MED. GUTTER	
BELLMTS	BELLMTS	BELLMTS		ASPHALT PATH			SOUTH/EAST MED. GUTTER	
100 GAS	GAS	100 GAS		LANDSCAPING FEATURE			NORTH/WEST DITCH	
T.S.	TRAFFIC SIGNALS	T.S.		GRASS/SOD			SOUTH/EAST DITCH	
S.L.	STREET LIGHTS	S.L.	232.000	ELEVATION	232.000		NORTH/WEST SIDEWALK	
○	MANHOLE	●		PROPERTY LINE			SOUTH/EAST SIDEWALK	
□	CATCH BASIN	■		CURB RAMP				
▽	CATCH PIT	▼		DETECTABLE TILE				

UNDERGROUND STRUCTURES

SUPV. U/G STRUCTURES DATE

LOCATION OF UNDERGROUND STRUCTURES AS SHOWN ARE BASED ON THE BEST INFORMATION AVAILABLE, BUT NO GUARANTEE IS GIVEN THAT ALL EXISTING UTILITIES ARE SHOWN OR THAT THE GIVEN LOCATIONS ARE EXACT. CONFIRMATION OF EXISTENCE AND EXACT LOCATION OF ALL SERVICES MUST BE OBTAINED FROM THE INDIVIDUAL UTILITIES BEFORE PROCEEDING WITH CONSTRUCTION.

B.M. 654537 (SW CORNER OF MOLLARD AND KING EDWARD)
ELEV. 233.128

NO.	REVISIONS	DATE	BY
0	ISSUED FOR TENDER	25/02/28	TJH

DESIGNED BY	TJH
DRAWN BY	TJH
CHECKED BY	MRD
APPROVED BY	TJP
HOR. SCALE	1:500
VERTICAL	–

DILLON CONSULTING

RELEASED FOR CONSTRUCTION

DATE

ENGINEER'S SEAL

PROVINCE OF MANITOBA
M. R. DONSETA
Member
22306
REGISTERED PROFESSIONAL ENGINEER
2025-02-28

CONSULTANT PROJECT NUMBER
24-9201

Winnipeg

THE CITY OF WINNIPEG
PUBLIC WORKS DEPARTMENT

2025 LOCAL STREET RENEWAL (25-R-10)
MOLLARD ROAD RECONSTRUCTION

TRAFFIC STAGING - STAGE 2 (2 OF 3)

CITY DRAWING NUMBER

SHEET 15 OF 16

CONSULTANT DRAWING NUMBER

C:\pw working directory\projects 2024\dillon_40tjh\dms87268\249201-CT-CON-STAGE-2.dwg