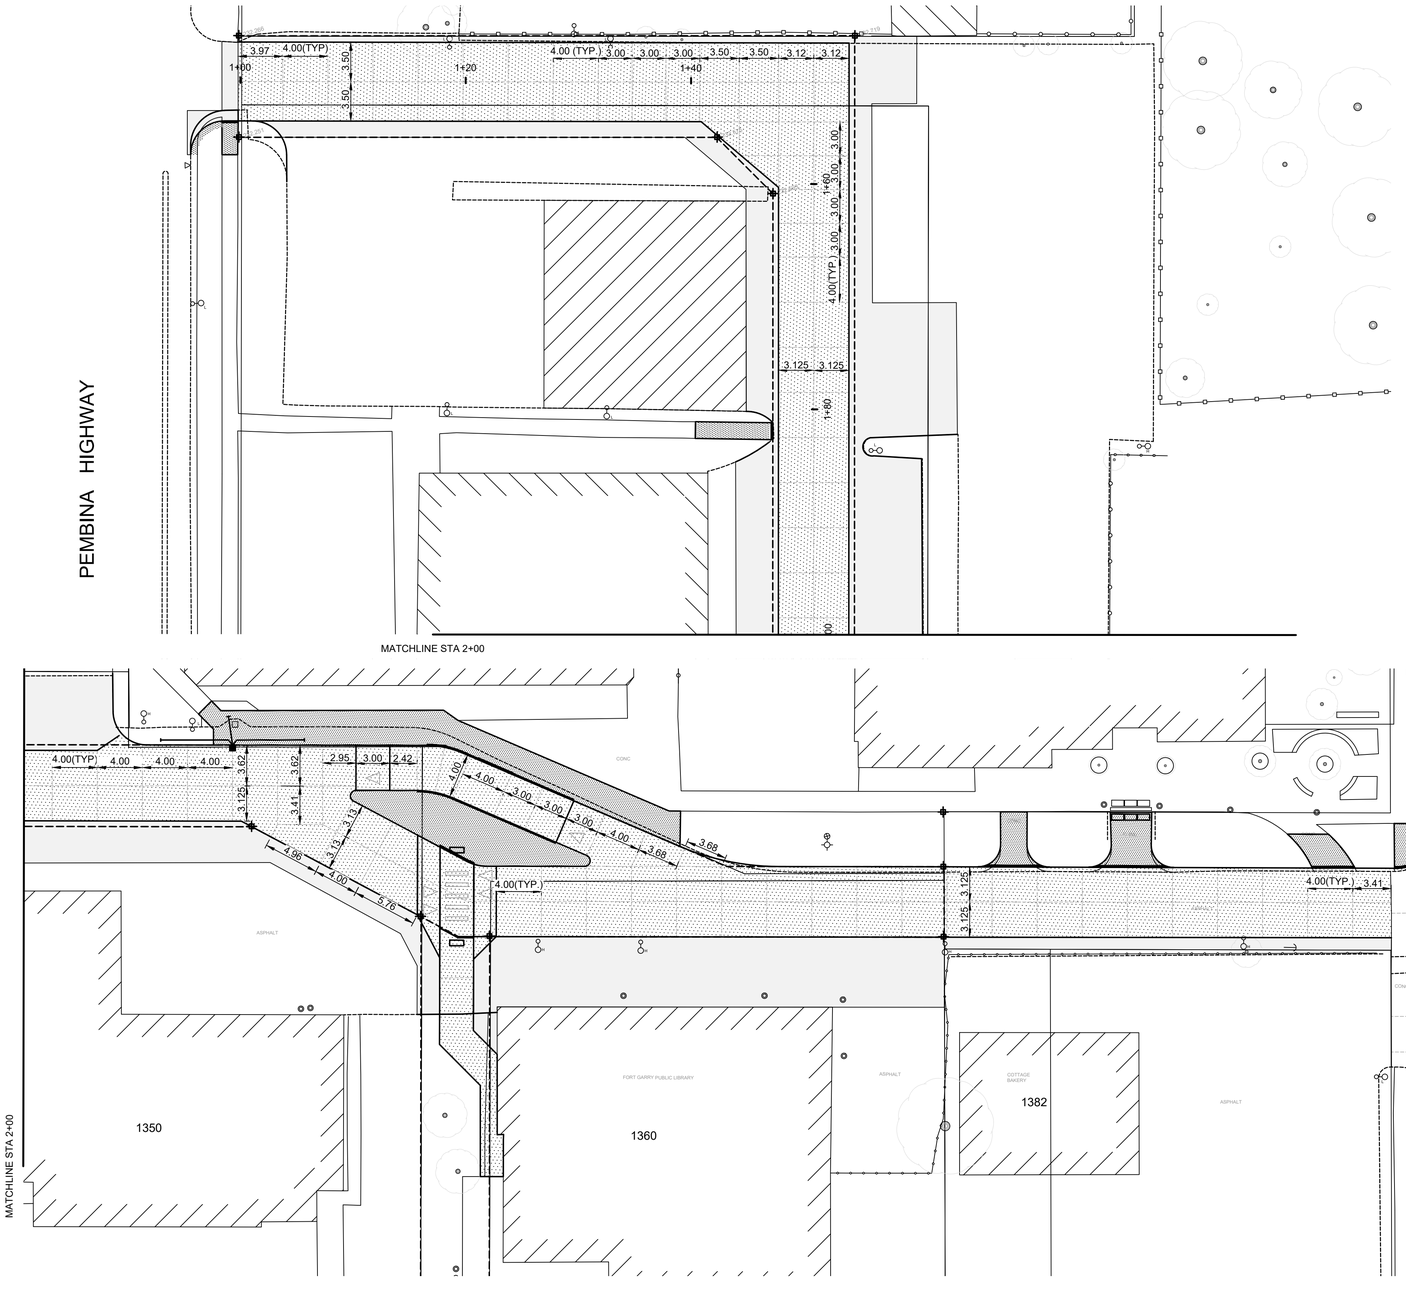

ISSUED FOR TENDER

NOT TO BE USED FOR CONSTRUCTION

METRIC

WHOLE NUMBERS INDICATE MILLIMETERS
DECIMALIZED NUMBERS INDICATE METERS

⊹	HYDRANT	✦	— — —	LDS/WWS	— — —		RAMP CURB	
⊗	VALVE	⊖	— · —	WATERMAIN	— · —		CONCRETE	
♀	CURB STOP	♀	— ·· —	GAS	— ·· —		CONCRETE SIDEWALK	
○	MANHOLE	●	— · — · —	TRAFFIC SIGNALS	— · — · —		ASPHALT	
□	CATCH BASIN	■	— — —	HYDRO/STREET LIGHT	— — —		SUB DRAINS	
△	CATCH PIT/CURB INLET	▲	— ·· —	MTS/SHAW	— ·· —	EXISTING	LEGEND - PLAN	PROPOSED
○⊸	HYDRO POLE	●●	— — —	BOC/EDGE OF PAVEMENT				
○⊸○	LIGHT STANDARD	●●	———	PROPERTY LINE	———		NORTH GUTTER	
○→	TRAFFIC SIGNAL POLE	●→	231.000 & (231.000)	ELEVATIONS	231.000		CENTER LINE	
⌖	SURVEY BAR	✱	· ◎	TREE/ TREE TRUNK			SOUTH GUTTER	
EXISTING	LEGEND - PLAN	PROPOSED	EXISTING	LEGEND - PLAN	PROPOSED	EXISTING	LEGEND - PROFILE	PROPOSED

LOCATION APPROVED
UNDERGROUND STRUCTURES

SUPR, U/G STRUCTURES COMMITTEE — DATE

NOTE:

LOCATION OF UNDERGROUND STRUCTURES AS SHOWN ARE BASED ON THE BEST INFORMATION AVAILABLE. BUT NO GUARANTEE IS GIVEN THAT ALL EXISTING UTILITIES ARE SHOWN OR THAT THE GIVEN LOCATIONS ARE EXACT. CONFIRMATION OF EXISTENCE AND EXACT LOCATION OF ALL SERVICES MUST BE OBTAINED FROM THE INDIVIDUAL UTILITIES BEFORE PROCEEDING WITH CONSTRUCTION.

I.B. S.E. CORNER DOWKER AVE AND PEMBINA HWY
ELEV. 232.326

NO.	REVISIONS	DATE	BY
2.	ISSUE FOR TENDER	26/04/02	A.K.
1.	SUBMIT FOR PLAN APPROVAL	26/01/06	A.K.

ENGINEERING DIVISION
TECHNOLOGY SERVICES BRANCH
106 - 1155 PACIFIC AVE

DESIGNED BY	A.K.	CHECKED BY	G.K.
DRAWN BY	A.K.	APPROVED BY	R.D.
HOR. SCALE:	1 : 250		
VERTICAL:	1 : 10		
DATE	2026/03/17		

ENGINEER'S SEAL
PROVINCE OF MANITOBA
R. DEWITT
Member 24672
REGISTERED PROFESSIONAL ENGINEER
2026-03-17

Winnipeg

THE CITY OF WINNIPEG
PUBLIC WORKS DEPARTMENT

PEMBINA HIGHWAY ALLEY

FROM PEMBINA HIGHWAY TO DOWKER AVENUE

ALLEY RECONSTRUCTION AND ASSOCIATED WORKS
JOINT SPACING

CITY DRAWING NUMBER
SE-26-305

SHEET 6 OF 22

TENDER NO.
12-2026