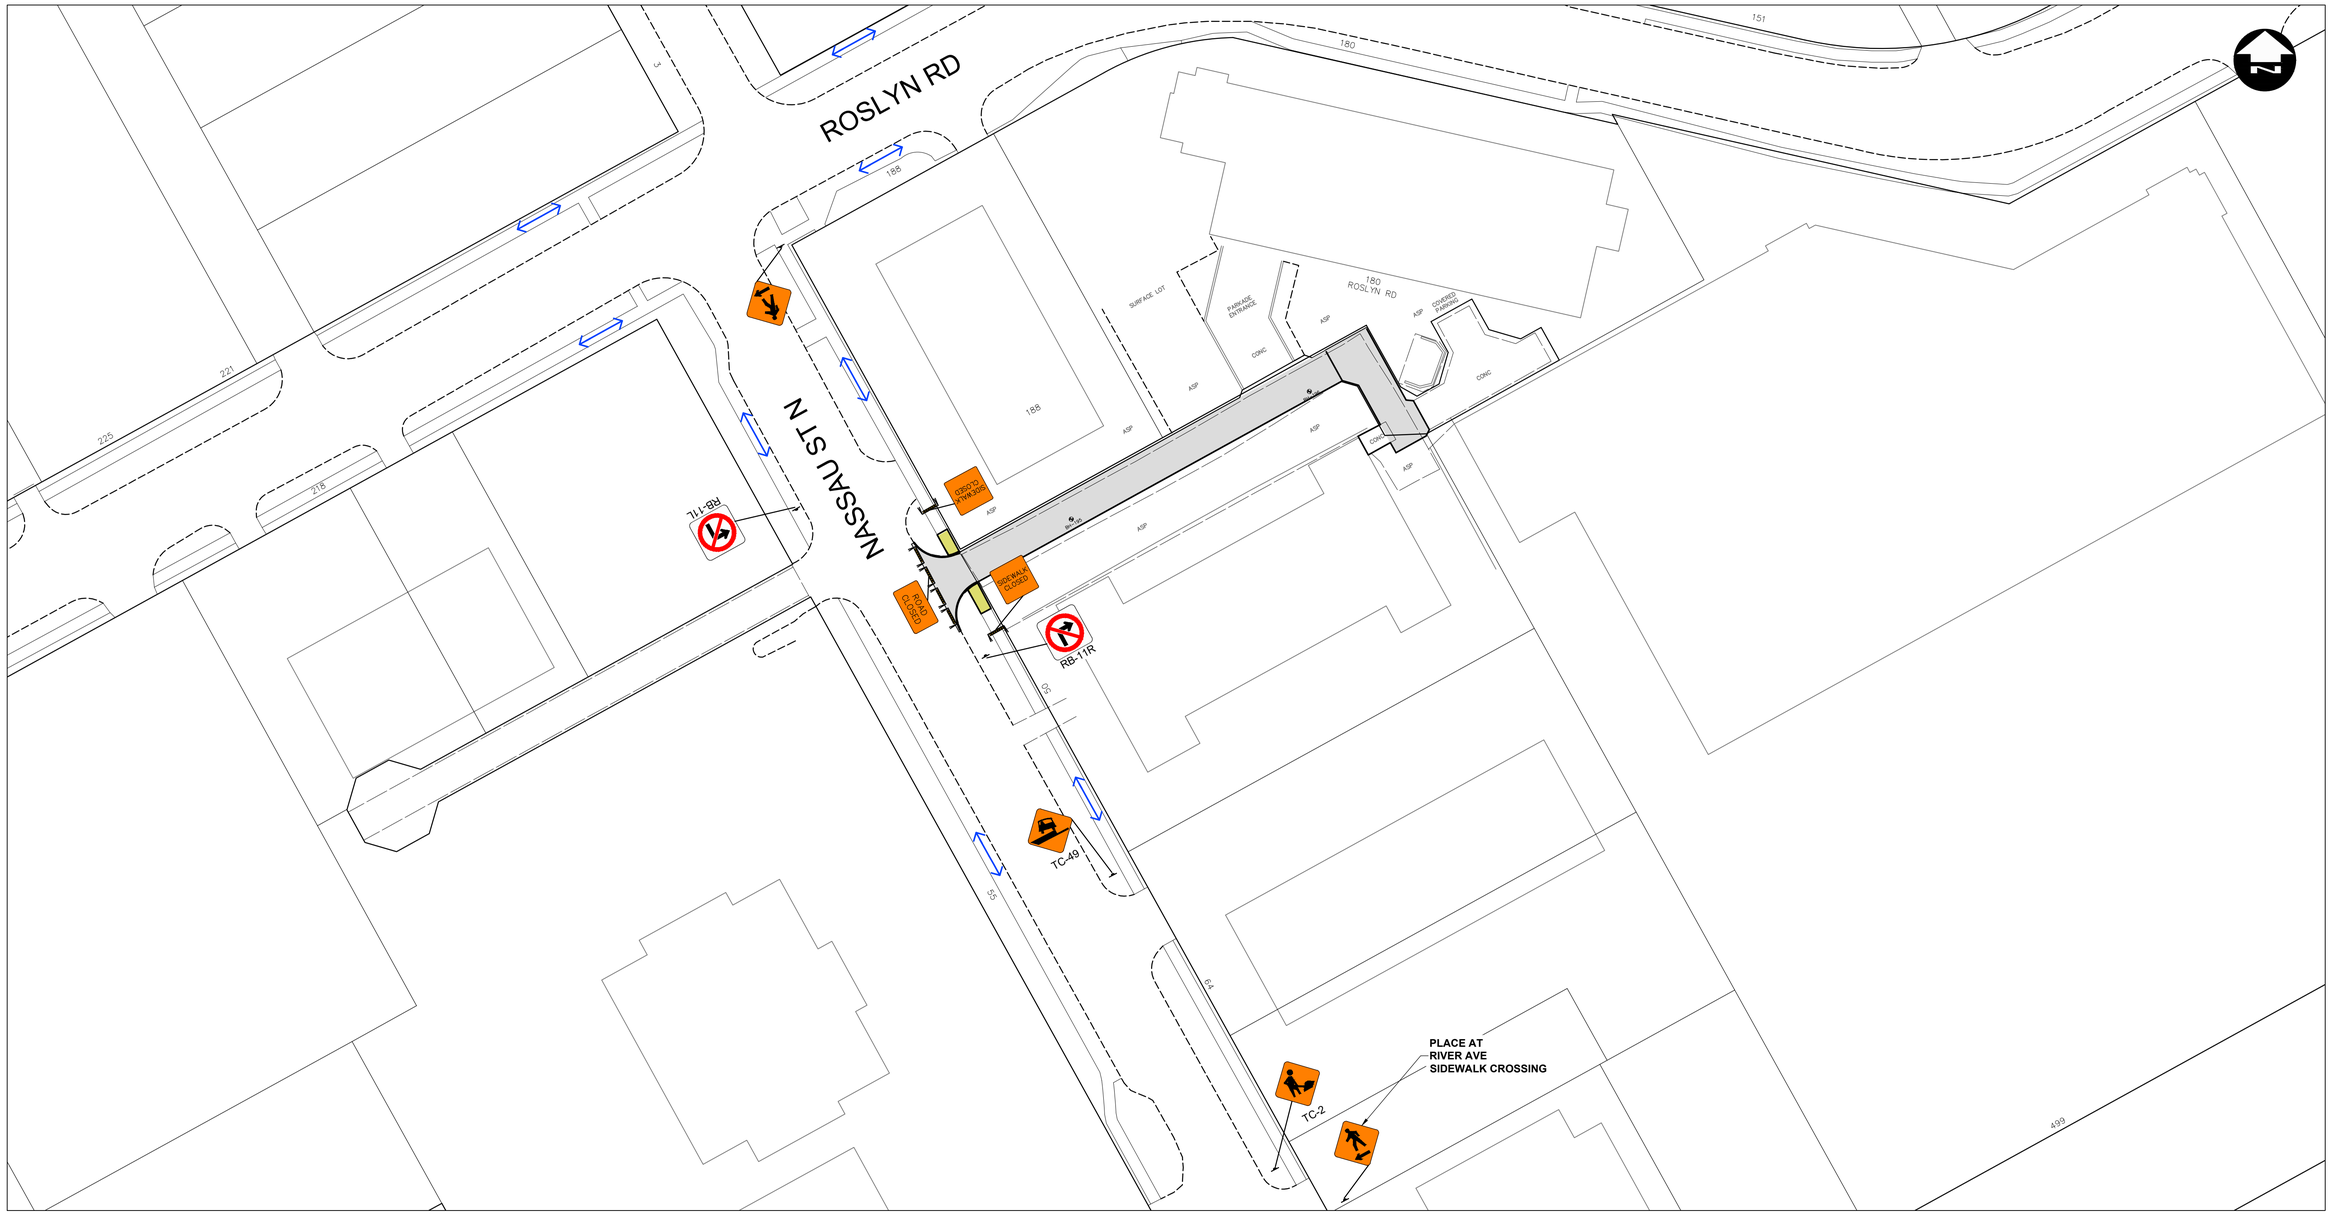

METRIC

WHOLE NUMBERS INDICATE MILLIMETRES
DECIMALIZED NUMBERS INDICATE METRES

LEGEND - STAGING

- PERMANENT ROADWAY CONSTRUCTION
- PERMANENT SIDEWALK/MUP CONSTRUCTION
- TALL CONE
- CHANNELIZATION BARREL (TC-63)
- REFLECTORIZED LIGHT BARRICADE (TC-64A)
- PEDESTRIAN CHANNELIZATION DEVICE
- VEHICULAR TRAFFIC
- PEDESTRIAN/CYCLIST TRAFFIC

NOTES:

1. ALL TRAFFIC SIGNAGE AND TEMPORARY TRAFFIC CONTROL TO CONFORM WITH THE LATEST REVISION OF THE CITY OF WINNIPEG MANUAL OF TEMPORARY TRAFFIC CONTROL (MTTC) ON CITY STREETS.
2. CONTRACTOR SHALL MAINTAIN SAFE PEDESTRIAN ACCESS AND CROSSINGS. WHERE SIDEWALKS ARE LOCATED ON BOTH SIDES OF THE STREET, CONTRACTOR MUST MAINTAIN PEDESTRIAN ACCESS ON ONE SIDE AT ALL TIMES.
3. WHERE APPLICABLE, CONSTRUCTION IS TO BE COMPLETED LANE AT A TIME. WHEN CONSTRUCTION IS COMPLETE IN THE FIRST LANE, TRAFFIC WILL BE MOVED TO THE COMPLETED LANE AND TRAFFIC CONTROL MIRRORED.
4. PARKING TO BE REMOVED AT TIME OF CONSTRUCTION.
5. RESIDENTIAL APPROACH ACCESS MUST BE MAINTAINED AT ALL TIMES.
6. BARRICADES SHALL BE PLACED AT EACH PRIVATE APPROACH WHEN NECESSARY.
7. BARRICADES AND POLY POSTS SHALL BE PLACED AT REQUIRED SPACING AS PER MTTC.
8. ADVANCED SIDEWALK CLOSURE SIGNS TO BE PLACED AS PER MTTC.
9. **THE CONTRACTOR SHALL BE RESPONSIBLE FOR RE-OPENING THE ALLEY BETWEEN 17:30 TO 07:30 EVERYDAY FOR TENANTS TO ACCESS 180 ROSLYN RD SURFACE PARKING LOT, COVERED PARKING, AND PARKADE. THE CONTRACTOR SHALL PROVIDE A SAFE AND ACCESSIBLE ROUTE FOR RESIDENTS TO THE SATISFACTION OF THE CONTRACT ADMINISTRATOR. THE ALLEY MAY BE CLOSED FROM 07:30 TO 17:30 FOR CONSTRUCTION ACTIVITIES.**
10. CONSTRUCTION WORK SHALL NOT BE PERMITTED ON THE WEEKENDS.

ENGINEERS GEOSCIENTISTS MANITOBA
Certificate of Authorization
Dillon Consulting Limited (MB)
No. 1789 **Date:** 2026/03/27

UNDERGROUND STRUCTURES

SUPV. U/G STRUCTURES DATE

LOCATION OF UNDERGROUND STRUCTURES AS SHOWN ARE BASED ON THE BEST INFORMATION AVAILABLE, BUT NO GUARANTEE IS GIVEN THAT ALL EXISTING UTILITIES ARE SHOWN OR THAT THE GIVEN LOCATIONS ARE EXACT. CONFIRMATION OF EXISTENCE AND EXACT LOCATION OF ALL SERVICES MUST BE OBTAINED FROM THE INDIVIDUAL UTILITIES BEFORE PROCEEDING WITH CONSTRUCTION.

B.M.
ELEV.

NO.	REVISIONS	DATE	BY
0	ISSUED FOR TENDER	26/03/27	LAS

DESIGNED BY DRC
DRAWN BY DRC
CHECKED BY LAS
APPROVED BY DBW
HOR. SCALE 1:400
VERTICAL –
DATE

DILLON CONSULTING

RELEASED FOR CONSTRUCTION
DATE

ENGINEER'S SEAL
PROVINCE OF MANITOBA
L.A. STOFFEL
Member 40132
REGISTERED PROFESSIONAL ENGINEER
2026-03-27

CONSULTANT PROJECT NUMBER
25-2151

Winnipeg

THE CITY OF WINNIPEG
PUBLIC WORKS DEPARTMENT

2026 LOCAL STREET RENEWALS PROGRAM

TRAFFIC STAGING
ROSLYN-NASSAU-OSBORNE-RIVER ALLEY

CITY DRAWING NUMBER

SHEET 46 OF 55

TENDER NUMBER
136-2026

C:\pw working directory\projects 2025\dillon_40jbh\dms58539\252151-GT-CON-STAGING.dwg