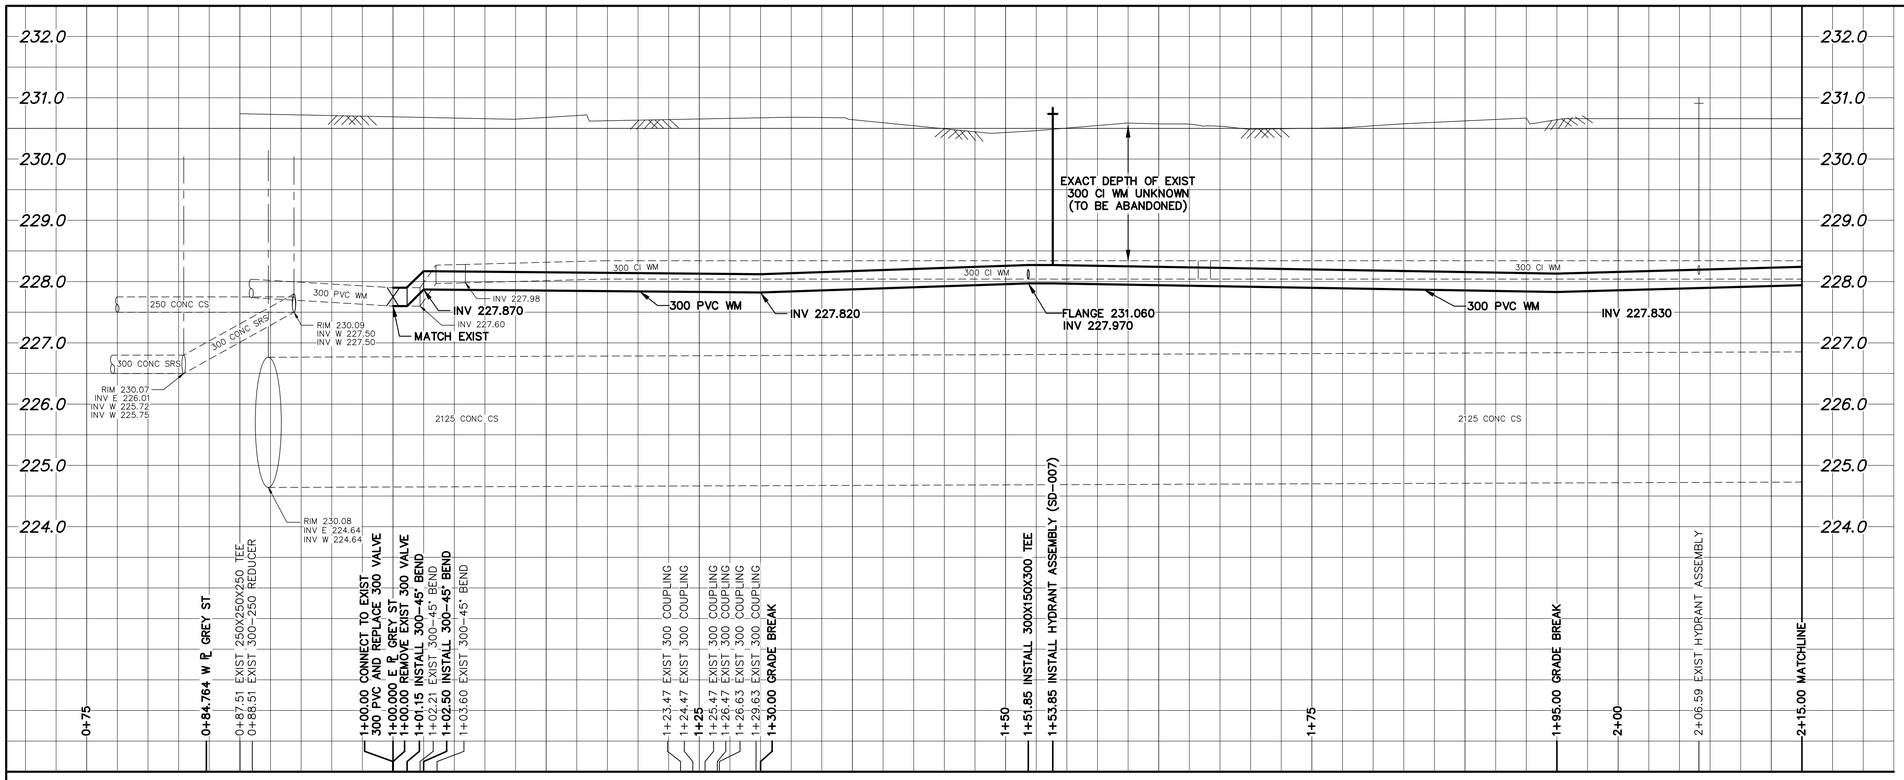

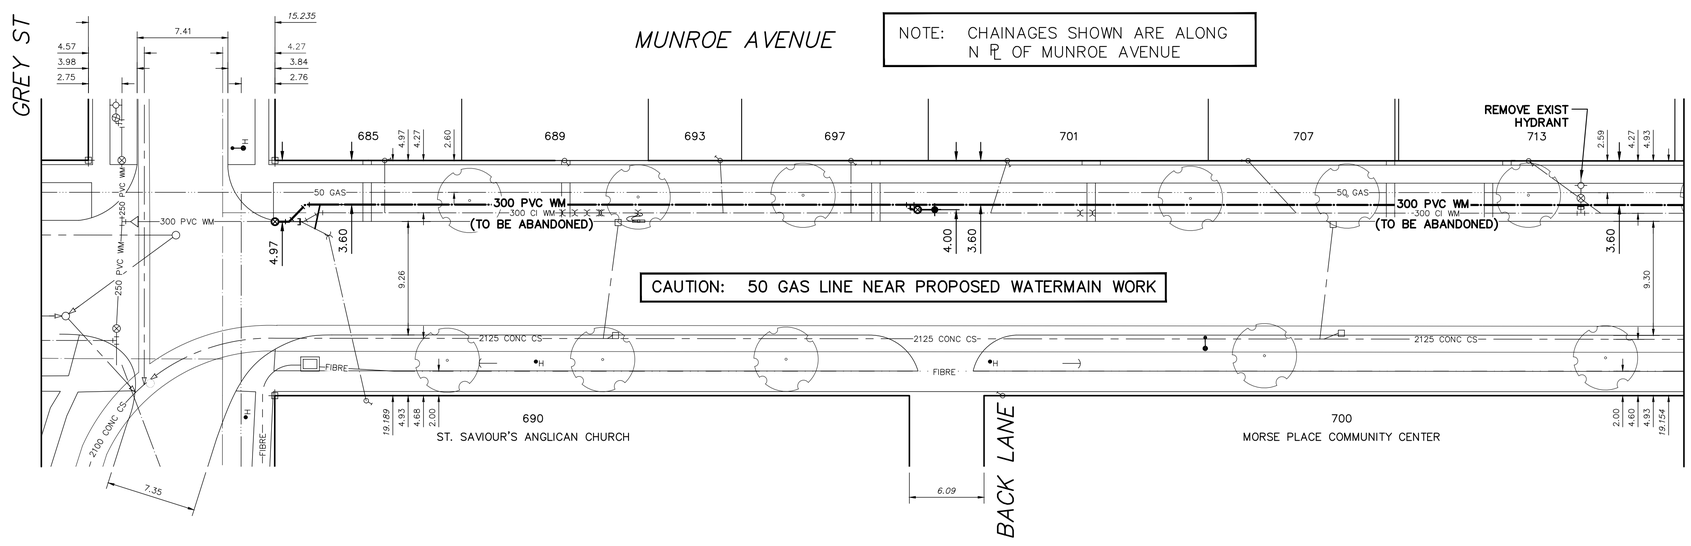

MATCHLINE 2+15.00
SEE DWG D-17468

WATER SERVICE INFORMATION

ADDRESS	SIZE (mm) MATERIAL (STREET)	SIZE (mm) MATERIAL (PROP.)	SHORT & LONG MEASUREMENT	CORP LOCATION	REMARKS
685 MUNROE AVE RESIDENTIAL	20 CU	20 CU	3.44 NSL HSE 8.985 EEL GREY ST	–	RECONNECT SERVICE –
689 MUNROE AVE RESIDENTIAL	– –	20 CU	3.12 NSL HSE 23.635 EEL GREY ST	–	RECONNECT SERVICE –
690 MUNROE AVE RESIDENTIAL	20 CU	20 CU	4.96 NSL HSE 7.446 EEL GREY ST	–	RECONNECT SERVICE –
693 MUNROE AVE RESIDENTIAL	20 CU	20 CU	6.69 NSL HSE 36.334 EEL GREY ST	–	RECONNECT SERVICE –
697 MUNROE AVE RESIDENTIAL	20 CU	20 CU	2.40 NSL HSE 47.001 EEL GREY ST	–	RECONNECT SERVICE –
700 MUNROE AVE RESIDENTIAL	– –	20 CU	5.74 NSL HSE 53.394 EEL GREY ST	–	RECONNECT SERVICE –
701 MUNROE AVE RESIDENTIAL	20 CU	20 CU	4.02 NSL HSE 59.772 EEL GREY ST	–	RECONNECT SERVICE –
707 MUNROE AVE RESIDENTIAL	20 CU	20 CU	6.00 NSL HSE 79.428 EEL GREY ST	–	RECONNECT SERVICE –
713 MUNROE AVE RESIDENTIAL	20 CU	20 CU	2.79 NSL HSE 102.325 EEL GREY ST	–	RECONNECT SERVICE –

* SERVICES TO BE RENEWED TO ℙ. ALL OTHERS TO BE RECONNECTED

FOR INDEX SEE D-17466

NOTE: ALL VALVES TO BE INSTALLED COUNTERCLOCKWISE TO CLOSE

METRIC
WHOLE NUMBERS INDICATE MILLIMETRES
DECIMALIZED NUMBERS INDICATE METRES

0.0 5.0 10.0 15.0 20.0 25.0

WARNING

IF POWER EQUIPMENT OR EXPLOSIVES ARE TO BE USED FOR EXCAVATION ON THIS PROJECT THE CONTRACTOR MUST:

1) NOTIFY THE GAS COMPANY OF THE PROPOSED LOCATION OF EXCAVATION.

2) TAKE PRECAUTION TO AVOID DAMAGE TO GAS COMPANY INSTALLATIONS.

SEE PROVINCIAL REGULATION 210/72 FOR DETAILS

LOCATION APPROVED
UNDERGROUND STRUCTURES

SUPV. U/G STRUCTURES COMMITTEE — DATE

NOTE:

LOCATION OF UNDERGROUND STRUCTURES AS SHOWN ARE BASED ON THE BEST INFORMATION AVAILABLE BUT NO GUARANTEE IS GIVEN THAT ALL EXISTING UTILITIES ARE SHOWN OR THAT THE GIVEN LOCATIONS ARE EXACT. CONFIRMATION OF EXISTENCE AND EXACT LOCATION OF ALL SERVICES MUST BE OBTAINED FROM THE INDIVIDUAL UTILITIES BEFORE PROCEEDING WITH CONSTRUCTION.

VERTICAL DATUM: CGVD28 (HT2.0 Geoid)

HORIZONTAL DATUM: NAD83 (June 1990), Zone 14

NO:	REVISIONS	DATE	BY
0	ISSUED FOR TENDER	2026/04/14	SC

DESIGNED BY	MA	CHECKED BY	MA
DRAWN BY	AOM	APPROVED BY	SC
SCALE: HORIZONTAL	1:250	RELEASED FOR CONSTRUCTION	
VERTICAL	1:50		
DATE	2026 04 14	Digitally signed by Stacy Cournoyer, P. Eng 2026-04-15	

PLOT DATE: 2026 04 14

ENGINEER'S SEAL: PROVINCE OF MANITOBA — S.R.J. COURNOYER — Member 22699 — 2026-04-15 — REGISTERED PROFESSIONAL ENGINEER

Digitally signed by Stacy Cournoyer, P. Eng

CONSULTANT DRAWING NUMBER
–

Winnipeg

THE CITY OF WINNIPEG
WATER AND WASTE DEPARTMENT
ENGINEERING DIVISION

2026 WATER MAIN RENEWALS
CONTRACT 1

MUNROE AVENUE
GREY STREET TO
115M E OF GREY STREET

SHEET 3 OF 8

CITY DRAWING NUMBER
D-17467

BID OPPORTUNITY: 146-2026
CONTRACT NUMBER: 1

FILE PATH: R:\DRAWINGS\WATER\RENEWAL\2026 RENEWALS\Cont 1\Construction Dwgs\
FILE NAME: MUNROE AVE.dwg