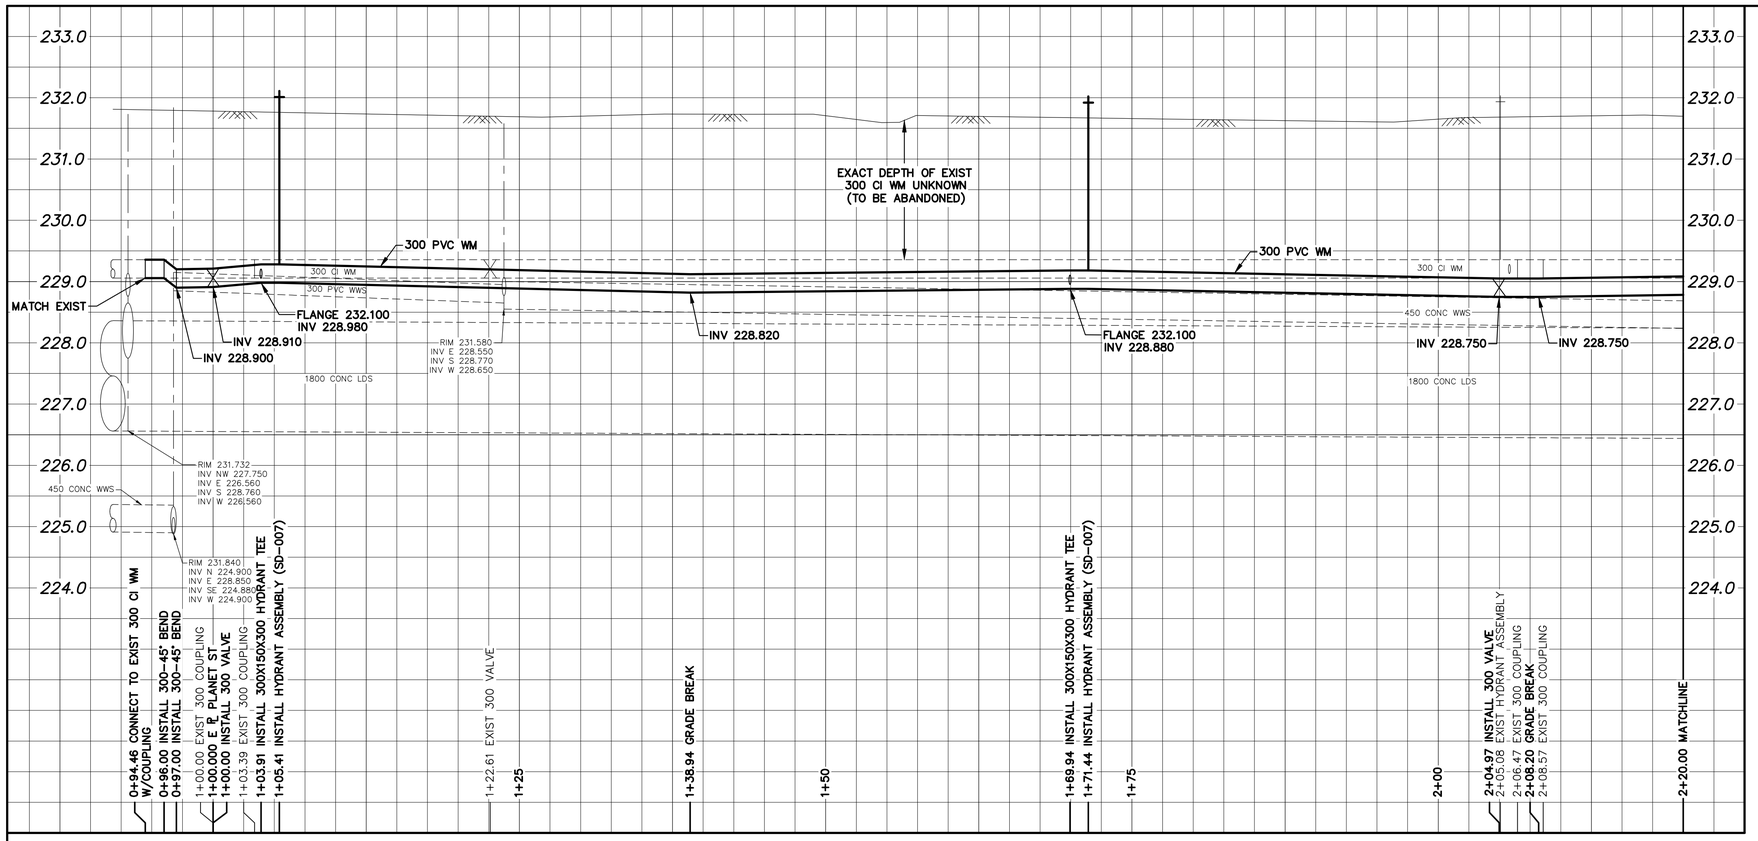

WATER SERVICE INFORMATION

	ADDRESS	SIZE (mm) MATERIAL (STREET)	SIZE (mm) MATERIAL (PROP.)	SHORT & LONG MEASUREMENT	CORP LOCATION	REMARKS
*	1421 SOMERVILLE AVE	–	–	**4.50 EWL HSE**	3.2 W OF S/C	RENEW TO ℄ W/20 CU
	RESIDENTIAL	–	–	**118.330 EEL PLANET ST**		–
*	1422 SOMERVILLE AVE	20	–	**4.00 WEL HSE**	0.1 W OF S/C	RENEW TO ℄ W/20 CU
	RESIDENTIAL	CU	–	**118.330 EEL PLANET ST**		–
	1423 SOMERVILLE AVE	–	–	5.26 EWL HSE	0.6 W OF S/C	RECONNECT SERVICE
	RESIDENTIAL	–	–	100.400 EEL PLANET ST		–
	1424 SOMERVILLE AVE	–	–	5.76 EWL HSE	0.2 W OF S/C	RECONNECT SERVICE
	RESIDENTIAL	–	–	96.130 EEL PLANET ST		–
	1425 SOMERVILLE AVE	20	–	5.42 EWL HSE	1.4 W OF S/C	RECONNECT SERVICE
	RESIDENTIAL	CU	–	81.900 EEL PLANET ST		–
	1426 SOMERVILLE AVE	20	20	1.40 WEL HSE	0.3 E OF S/C	RECONNECT SERVICE
	RESIDENTIAL	CU	CU	82.590 EEL PLANET ST		–
	1427 SOMERVILLE AVE	–	–	7.62 EWL HSE	0.4 W OF S/C	RECONNECT SERVICE
	RESIDENTIAL	–	–	64.260 EEL PLANET ST		–
	1428 SOMERVILLE AVE	–	–	5.48 WEL HSE	0.1 W OF S/C	RECONNECT SERVICE
	RESIDENTIAL	–	–	63.510 EEL PLANET ST		–
	1429 SOMERVILLE AVE	20	–	7.74 EWL HSE	1.4 W OF S/C	RECONNECT SERVICE
	RESIDENTIAL	CU	–	45.940 EEL PLANET ST		–
	1430 SOMERVILLE AVE	20	–	6.36 WEL HSE	0.5 W OF S/C	RECONNECT SERVICE
	RESIDENTIAL	CU	–	45.220 EEL PLANET ST		–
	1431 SOMERVILLE AVE	–	–	7.71 EWL HSE	1.9 W OF S/C	RECONNECT SERVICE
	RESIDENTIAL	–	–	27.550 EEL PLANET ST		–
	1432 SOMERVILLE AVE	20	–	7.50 EWL HSE	0.3 E OF S/C	RECONNECT SERVICE
	RESIDENTIAL	CU	–	25.090 EEL PLANET ST		–
	1433 SOMERVILLE AVE	–	–	1.66 EEL HSE	10.1 E OF S/C	RECONNECT SERVICE
	RESIDENTIAL	–	–	15.010 EEL PLANET ST		–

* SERVICES TO BE RENEWED TO ℄. ALL OTHERS TO BE RECONNECTED

NOTE: CHAINAGES SHOWN ARE ALONG S. ℄ OF SOMERVILLE AVE

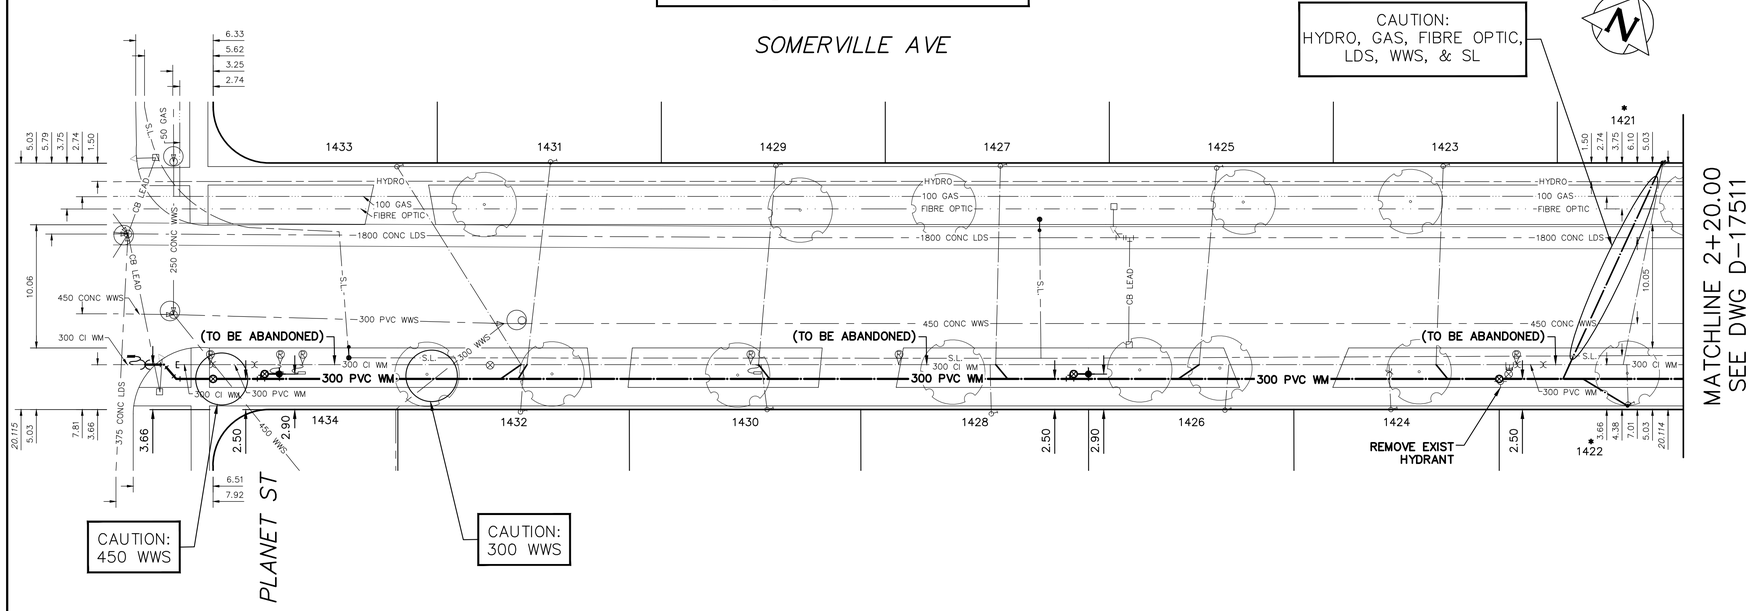

FOR INDEX SEE D-17504

NOTE: ALL VALVES TO BE INSTALLED CLOCKWISE TO CLOSE

METRIC
WHOLE NUMBERS INDICATE MILLIMETRES
DECIMALIZED NUMBERS INDICATE METRES

0.0 5.0 10.0 15.0 20.0 25.0

WARNING

IF POWER EQUIPMENT OR EXPLOSIVES ARE TO BE USED FOR EXCAVATION ON THIS PROJECT THE CONTRACTOR MUST:

1) NOTIFY THE GAS COMPANY OF THE PROPOSED LOCATION OF EXCAVATION.

2) TAKE PRECAUTION TO AVOID DAMAGE TO GAS COMPANY INSTALLATIONS.

SEE PROVINCIAL REGULATION 210/72 FOR DETAILS

LOCATION APPROVED
UNDERGROUND STRUCTURES

SUPV. U/G STRUCTURES COMMITTEE — DATE

NOTE:

LOCATION OF UNDERGROUND STRUCTURES AS SHOWN ARE BASED ON THE BEST INFORMATION AVAILABLE BUT NO GUARANTEE IS GIVEN THAT ALL EXISTING UTILITIES ARE SHOWN OR THAT THE GIVEN LOCATIONS ARE EXACT. CONFIRMATION OF EXISTENCE AND EXACT LOCATION OF ALL SERVICES MUST BE OBTAINED FROM THE INDIVIDUAL UTILITIES BEFORE PROCEEDING WITH CONSTRUCTION.

VERTICAL DATUM: CGVD28 (HT2.0 Geoid)

HORIZONTAL DATUM: NAD83 (June 1990), Zone 14

NO.	REVISIONS	DATE	BY
0	ISSUED FOR TENDER	2026/04/21	SC

DESIGNED BY	MA	CHECKED BY	MA
DRAWN BY	JD	APPROVED BY	SC
SCALE: HORIZONTAL	1:250	RELEASED FOR CONSTRUCTION	
VERTICAL	1:50		
DATE	2026 04 20	DATE	Digitally signed by Stacy Courroyer, P. Eng. 2026-04-20
PLOT DATE:	2026 04 20		

ENGINEER'S STAMP
PROVINCE OF MANITOBA
S.R.J. COURNOYER
Member
22699
2026-04-20
REGISTERED PROFESSIONAL ENGINEER
Digitally signed by Stacy Courroyer, P. Eng.

CONSULTANT DRAWING NUMBER
–

Winnipeg

THE CITY OF WINNIPEG
WATER AND WASTE DEPARTMENT
ENGINEERING DIVISION

2026 WATER MAIN RENEWALS
CONTRACT 3

SOMERVILLE AVENUE
PLANET STREET TO
120 E OF PLANET STREET

SHEET 8 OF 11

CITY DRAWING NUMBER
D-17510

BID OPPORTUNITY: 147-2026
CONTRACT NUMBER: 3

FILE PATH: R:\DRAWINGS\WATER\RENEWAL\2026 RENEWALS\Cont 3\Construction Dwgs\
FILE NAME: SOMERVILLE AVE & BEAMONT ST.dwg