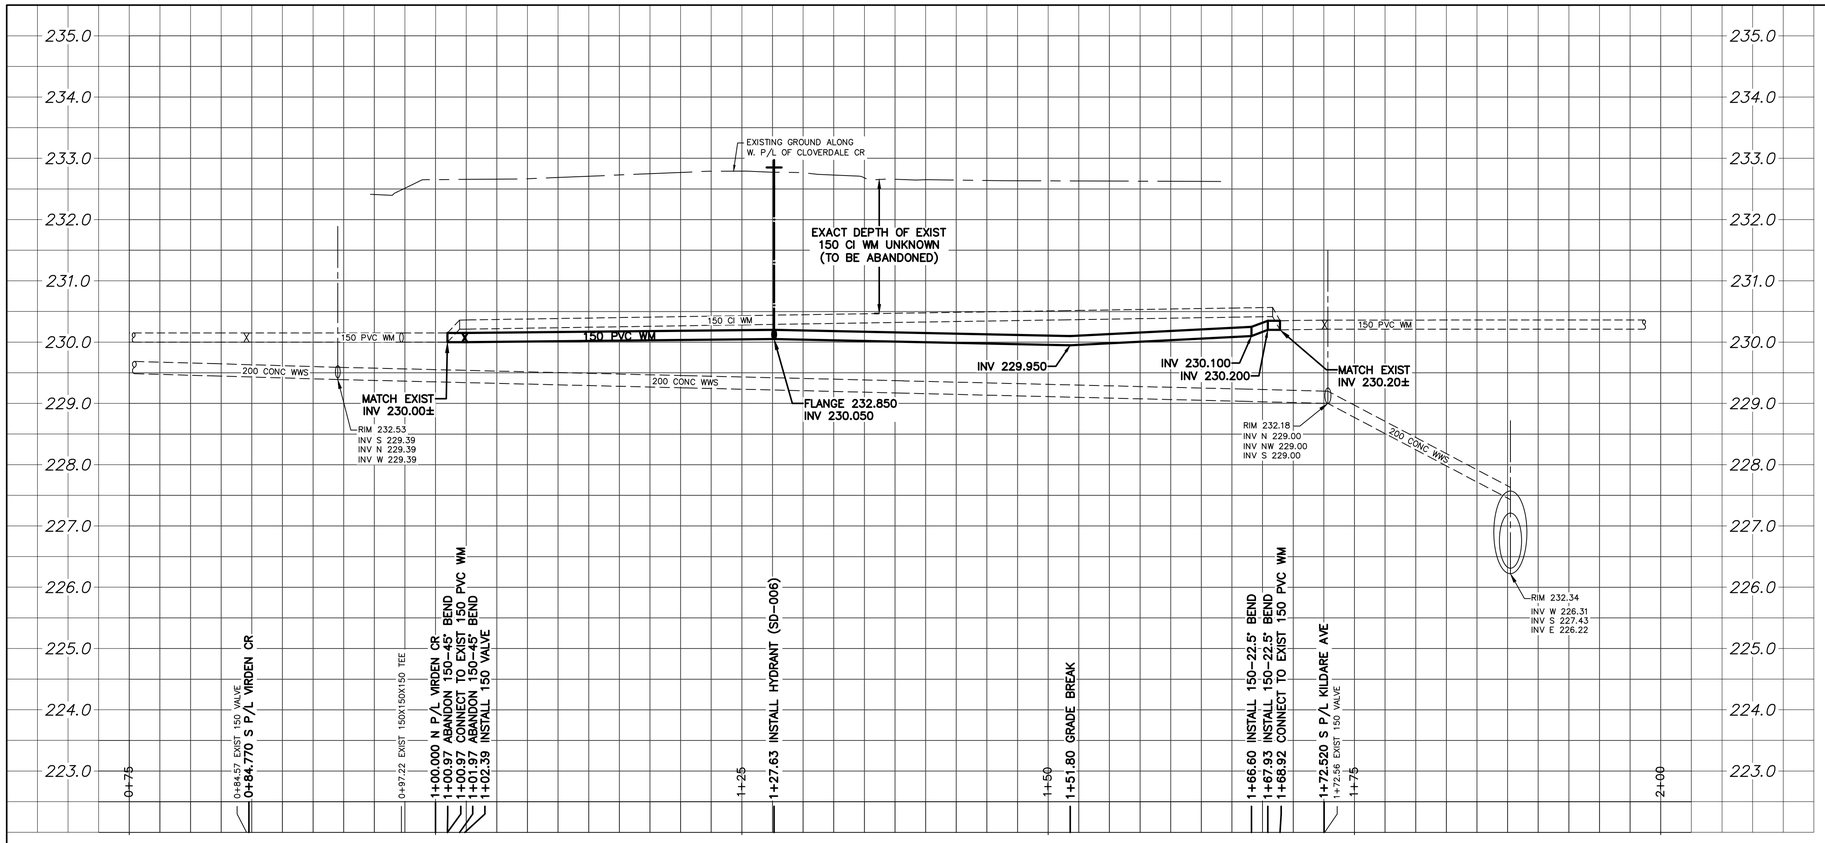

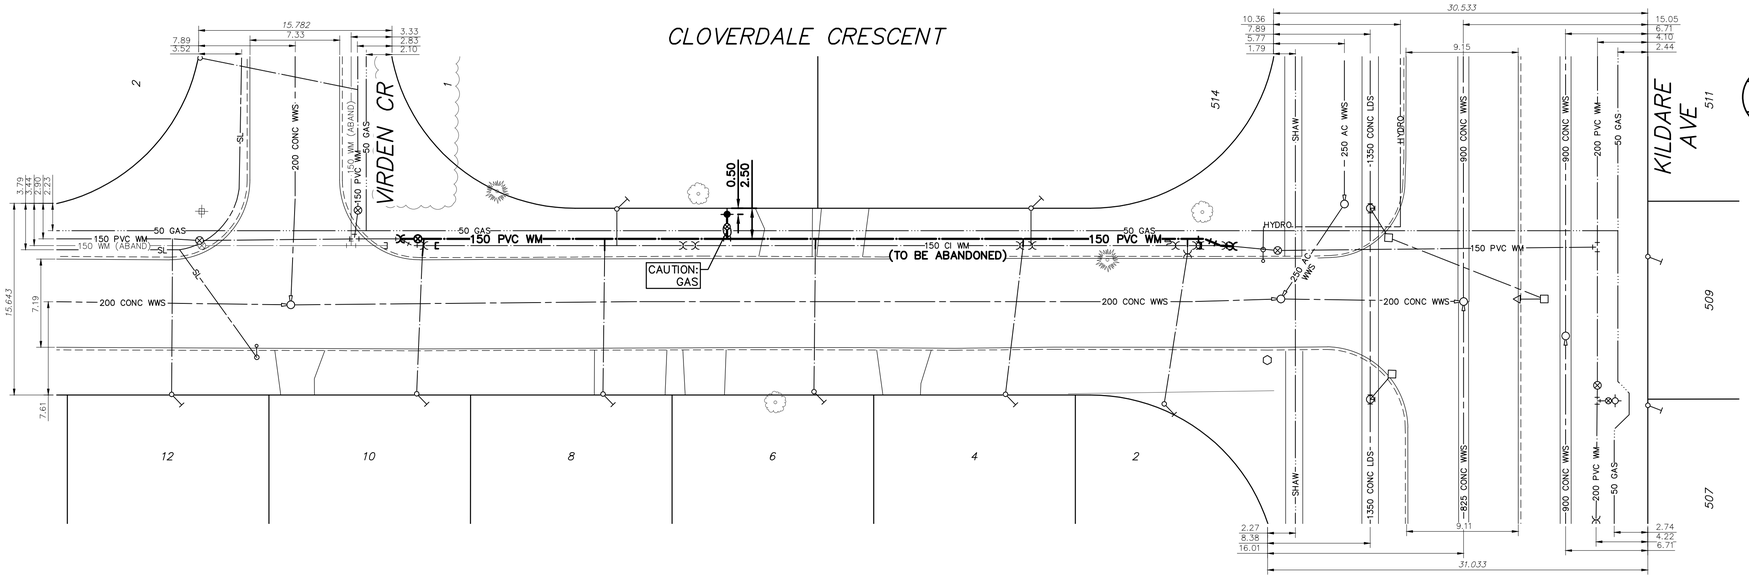

WATER SERVICE INFORMATION					
ADDRESS	SIZE (mm) MATERIAL (STREET)	SIZE (mm) MATERIAL (PROP.)	SHORT & LONG MEASUREMENT	CORP LOCATION	REMARK
1 VIRDEN CRES RESIDENTIAL	-	20 CU	2.43 S N L OF HSE 5.06 OUT	-	**RECONNECT SERVICE**
2 VIRDEN CRES RESIDENTIAL	20 CU	20 CU	4.26 E W HSE LINE 10.97 OUT	128 E 1ST FH W*CLOVRDLE(ELEG)ON VIRDEN	OUTSIDE LIMITS
2 CLOVERDALE CRES RESIDENTIAL	20 CU	20 CU	19.00 NS HSE LINE 35.00 FROM HSE FRONT	-	**RECONNECT SERVICE**
4 CLOVERDALE CRES RESIDENTIAL	-	20 CU	26.00 NS HSE LINE 31.00 FROM HSE FRONT	-	**RECONNECT SERVICE**
6 CLOVERDALE CRES RESIDENTIAL	-	20 CU	11.50 SN HSE LINE 26.00 FROM HSE FRONT	-	**RECONNECT SERVICE**
8 CLOVERDALE CRES RESIDENTIAL	-	20 CU	4.00 SN HSE LINE 26.00 FROM HSE FRONT	-	**RECONNECT SERVICE**
10 CLOVERDALE CRES RESIDENTIAL	-	-	7.00 SN HSE LINE 31.00 FROM HSE FRONT	-	**RECONNECT SERVICE**
12 CLOVERDALE CRES RESIDENTIAL	20 CU	20 CU	18.00 NS HSE LINE 27.00 FROM HSE FRONT	41.7 N 4TH FH.E.*BREWSTER	OUTSIDE LIMITS
507 KILDARE AVE W RESIDENTIAL	-	12 LEAD	0.60 WWL HSE	-	**RECONNECT SERVICE**
509 KILDARE AVE W RESIDENTIAL	-	12 LEAD	1.82 EWL OF HSE 24.4 FROM HSE FRONT	-	**RECONNECT SERVICE**
511 KILDARE AVE W RESIDENTIAL	-	20 CU	2.13 EWL OF HSE 7.92 FROM HSE FRONT	-	OUTSIDE LIMITS
514 KILDARE AVE W RESIDENTIAL	-	20 CU	6.60 NSL HSE 5.18 FROM HSE FRONT	-	**RECONNECT SERVICE**

NOTE: CHAINAGES SHOWN ARE ALONG W. P/L OF CLOVERDALE CRESCENT

NOTE: VALVES TO BE INSTALLED CLOCKWISE TO CLOSE

0.0 5.0 10.0 15.0 20.0 25.0

METRIC
WHOLE NUMBERS INDICATE MILLIMETRES
DECIMALIZED NUMBERS INDICATE METRES

FOR INDEX SEE D-17414

ENGINEERS GEOSCIENTISTS MANITOBA
Certificate of Authorization
Stantec Consulting Ltd.
No. 1301

LOCATION APPROVED
UNDERGROUND STRUCTURES

SUPV. U/G STRUCTURES COMMITTEE — DATE

NOTE:
LOCATION OF UNDERGROUND STRUCTURES AS SHOWN ARE BASED ON THE BEST INFORMATION AVAILABLE BUT NO GUARANTEE IS GIVEN THAT ALL EXISTING UTILITIES ARE SHOWN OR THAT THE GIVEN LOCATIONS ARE EXACT. CONFIRMATION OF EXISTENCE AND EXACT LOCATION OF ALL SERVICES MUST BE OBTAINED FROM THE INDIVIDUAL UTILITIES BEFORE PROCEEDING WITH CONSTRUCTION.

VERTICAL DATUM:
HORIZONTAL DATUM:

NO.	REVISIONS	DATE	BY
00	ISSUED FOR TENDER	2026.03.16	RS

Stantec

DESIGNED BY	RS	CHECKED BY	RS
DRAWN BY	MR	APPROVED BY	RS
SCALE: HORIZONTAL	1:250	RELEASED FOR CONSTRUCTION	S. COURNOYER
SCALE: VERTICAL	1:50	DATE	2026.03.13
DATE	2026.01.21		

PLOT DATE: 2026 03 16

ENGINEER'S SEAL
PROVINCE OF MANITOBA
2026-03-16
R.M. SHERLOCK
Member 24045
REGISTERED PROFESSIONAL ENGINEER

CONSULTANT DRAWING NUMBER
C-206

Winnipeg

THE CITY OF WINNIPEG
WATER AND WASTE DEPARTMENT
ENGINEERING DIVISION

2026 WATER MAIN RENEWALS
CONTRACT 2

CLOVERDALE CRESCENT
VIRDEN CRESCENT TO KILDARE AVENUE

SHEET 8 OF 19

CITY DRAWING NUMBER
D-17420

BID OPP: 198-2026
CONTRACT NUMBER: 2

FILE PATH: c:\users\mraskar\dc\accdocs\stantec consulting\111220999_c2_2026_wm\project files\01_wip\04_civil\sheet_files
FILE NAME: 20999c-206