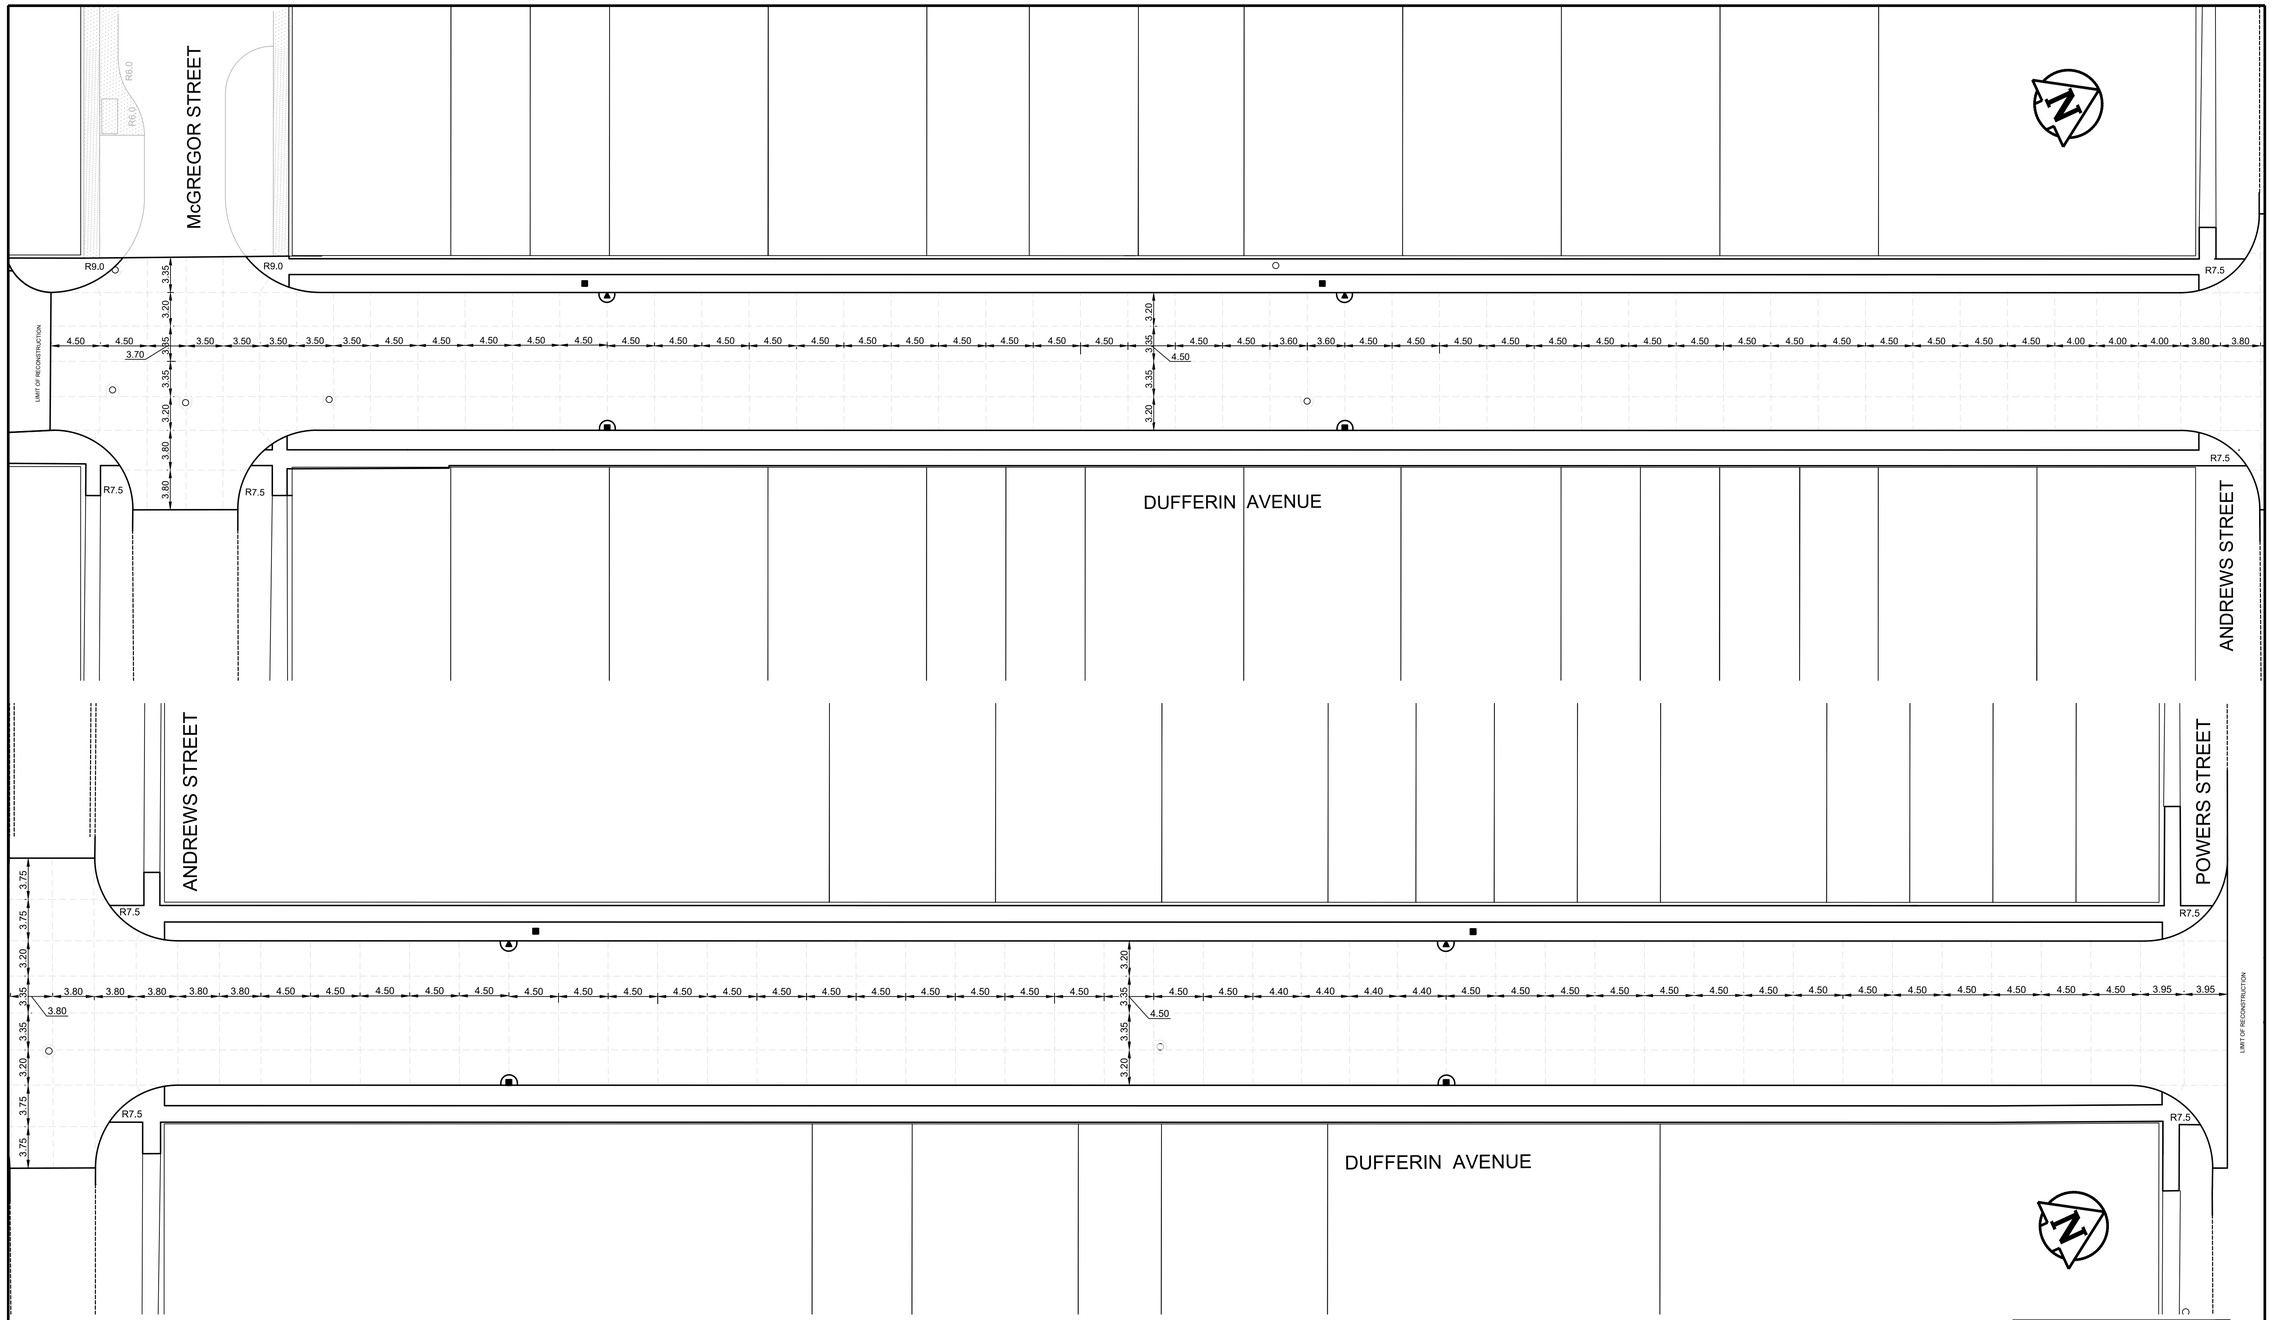

METRIC
WHOLE NUMBERS INDICATE MILLIMETERS
DECIMALIZED NUMBERS INDICATE METERS

ISSUED FOR TENDER
NOT TO BE USED FOR CONSTRUCTION

	GUY WIRE ANCHOR			UTILITY BOX			PAVING STONES	
	HYDRANT			LDS/WWS			CONCRETE	
	VALVE			WATERMAIN			CONCRETE SIDEWALK	
	CURB STOP			GAS			ASPHALT	
	MANHOLE			TRAFFIC SIGNALS			SIDEWALK BLOCKS	
	CATCH BASIN			HYDRO/STREET LIGHT			WATER SERVICE INSULATION	
	CATCH PIT/CURB INLET			MTS/SHAW			SUB DRAINS	
	HYDRO POLE			BOC/EDGE OF PAVEMENT			JOINTS	
	LIGHT STANDARD			PROPERTY LINE		EXISTING	LEGEND - PROFILE	PROPOSED
	TRAFFIC SIGNAL POLE			RAMP CURB			NORTH GUTTER	
	SURVEY BAR		231.000 & (231.000)	ELEVATIONS	231.000		CENTER LINE	
	GEODETIC BENCH MARK			TREE/ TREE TRUNK			SOUTH GUTTER	
EXISTING	LEGEND - PLAN	PROPOSED	EXISTING	LEGEND - PLAN	PROPOSED	EXISTING	LEGEND - PROFILE	PROPOSED

LOCATION APPROVED
UNDERGROUND STRUCTURES

SUPR. U/G STRUCTURES COMMITTEE DATE

NOTE:
LOCATION OF UNDERGROUND STRUCTURES AS SHOWN ARE BASED ON THE BEST INFORMATION AVAILABLE, BUT NO GUARANTEE IS GIVEN THAT ALL EXISTING UTILITIES ARE SHOWN OR THAT THE GIVEN LOCATIONS ARE EXACT. CONFIRMATION OF EXISTENCE AND EXACT LOCATION OF ALL SERVICES MUST BE OBTAINED FROM THE INDIVIDUAL UTILITIES BEFORE PROCEEDING WITH CONSTRUCTION.

B.M.
ELEV.

NO.	REVISIONS	DATE	BY
3.	ISSUED FOR TENDER	2/17/26	T.L.
2.	SUBMIT FOR PLAN APPROVAL - REVISED	1/27/26	T.L.
1.	SUBMIT FOR PLAN APPROVAL	12/17/25	T.L.

ENGINEERING DIVISION
TECHNOLOGY SERVICES BRANCH
106 - 1155 PACIFIC AVE

DESIGNED BY	T.L.	CHECKED BY	A.P., E.H., R.W.
DRAWN BY	T.L.	APPROVED BY	J.T.S.
HOR. SCALE:			
VERTICAL:	1 : 10		
DATE	2026/02/13		

ENGINEER'S SEAL
PROVINCE OF MANITOBA
J.T. SHUMKA
Member 32541
REGISTERED PROFESSIONAL ENGINEER
2026-02-17

Winnipeg

THE CITY OF WINNIPEG
PUBLIC WORKS DEPARTMENT

DUFFERIN AVENUE
FROM McGREGOR STREET TO POWERS STREET
CONCRETE RECONSTRUCTION AND ASSOCIATED WORKS
JOINT SPACING PLAN

CITY DRAWING NUMBER SE-26-104
SHEET 5 OF 10
TENDER NO. 2-2026