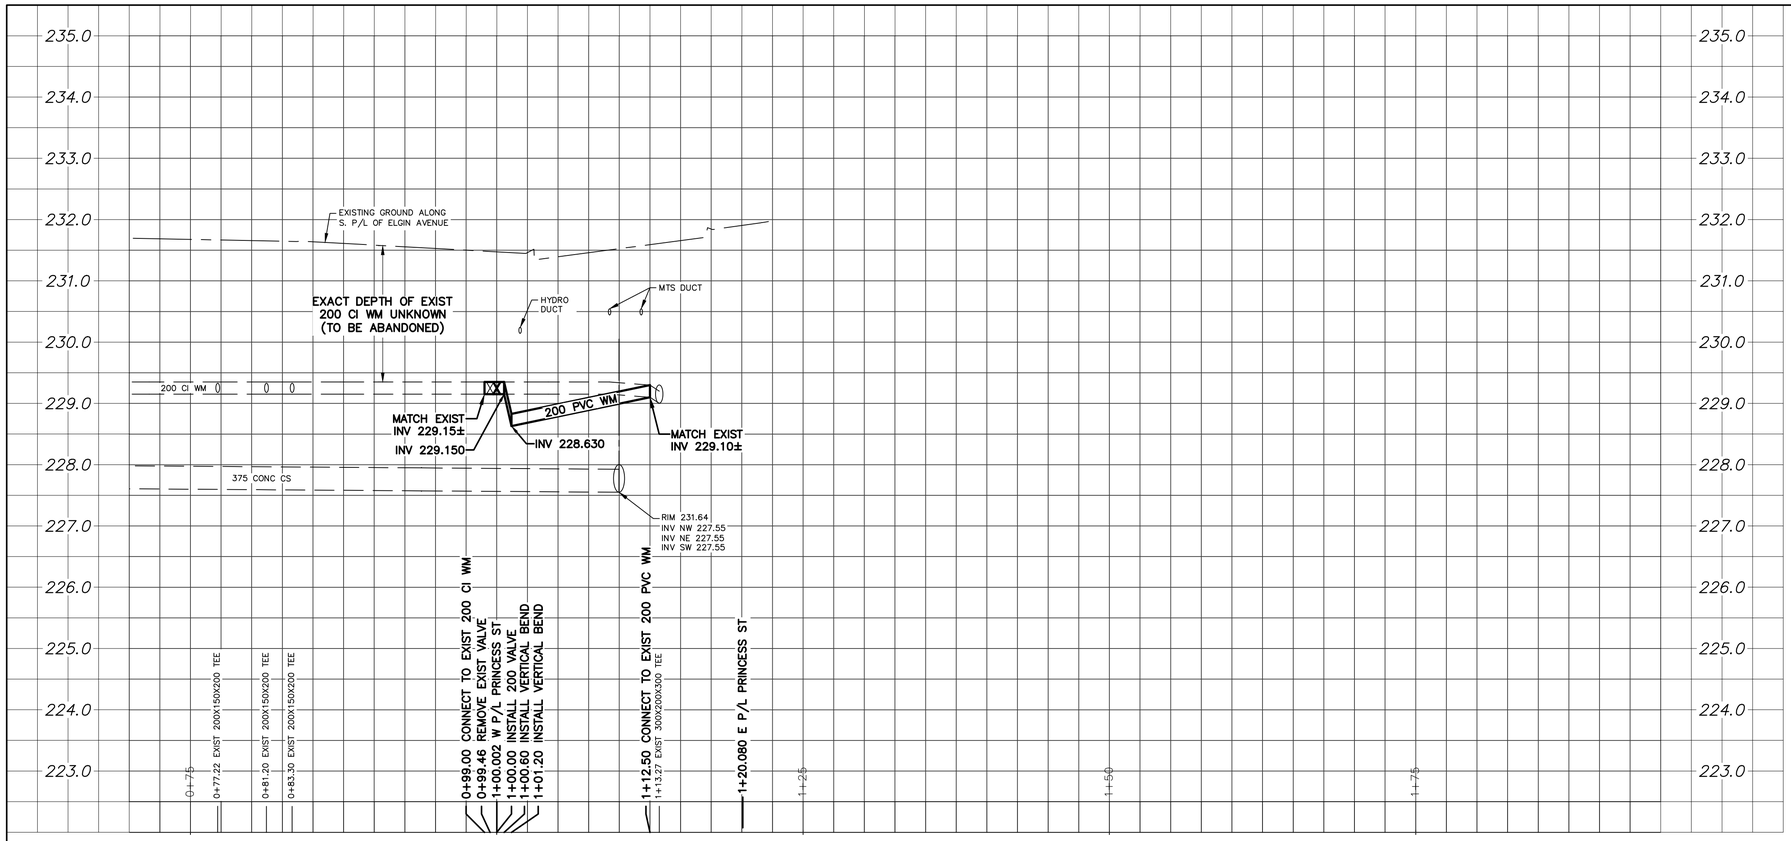

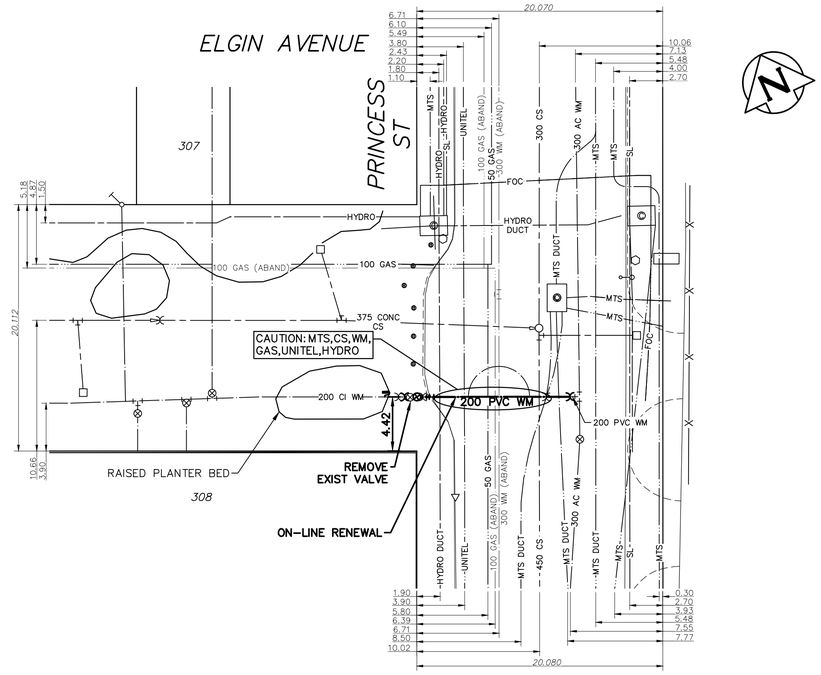

WATER SERVICE INFORMATION					
ADDRESS	SIZE (mm) MATERIAL (STREET)	SIZE (mm) MATERIAL (PROP.)	SHORT & LONG MEASUREMENT	CORP LOCATION	REMARK
307 ELGIN AVE RESIDENTIAL	-	-	- 24.08 WWL PRINCESS ST	0.3 E OF S/C	OUTSIDE LIMITS
308 ELGIN AVE RESIDENTIAL	-	-	- 18.80 WWL PRINCESS ST	OPP S/C	OUTSIDE LIMITS
308 ELGIN AVE RESIDENTIAL	-	-	- 22.78 WWL PRINCESS ST	OPP S/C	OUTSIDE LIMITS

* **SERVICES TO BE RENEWED TO P/L. ALL OTHER TO BE RECONNECTED**

NOTE: CHAINAGES SHOWN ARE ALONG S. P/L OF ELGIN AVENUE

NOTE: VALVES TO BE INSTALLED COUNTER-CLOCKWISE TO CLOSE

0.0 5.0 10.0 15.0 20.0 25.0

METRIC
WHOLE NUMBERS INDICATE MILLIMETRES
DECIMALIZED NUMBERS INDICATE METRES

FOR INDEX SEE D-17515

ENGINEERS GEOSCIENTISTS MANITOBA
Certificate of Authorization
Stantec Consulting Ltd.
No. 1301

LOCATION APPROVED
UNDERGROUND STRUCTURES

SUPV. U/G STRUCTURES COMMITTEE _____ DATE _____

NOTE:
LOCATION OF UNDERGROUND STRUCTURES AS SHOWN ARE BASED ON THE BEST INFORMATION AVAILABLE BUT NO GUARANTEE IS GIVEN THAT ALL EXISTING UTILITIES ARE SHOWN OR THAT THE GIVEN LOCATIONS ARE EXACT. CONFIRMATION OF EXISTENCE AND EXACT LOCATION OF ALL SERVICES MUST BE OBTAINED FROM THE INDIVIDUAL UTILITIES BEFORE PROCEEDING WITH CONSTRUCTION.

VERTICAL DATUM:
HORIZONTAL DATUM:

NO.	REVISIONS	DATE	BY
00	ISSUED FOR TENDER	2026.04.06	RS

Stantec

DESIGNED BY	JH	CHECKED BY	RS
DRAWN BY	MR	APPROVED BY	RS
SCALE: HORIZONTAL	1:250	RELEASED FOR CONSTRUCTION	S. COURNOYER
VERTICAL	1:50		
DATE	2026.04.06	DATE	2026.04.02

PLOT DATE: 2026 04 06

ENGINEER'S SEAL
PROVINCE OF MANITOBA
2026-04-06
R. M. SHERLOCK
Member 24045
REGISTERED PROFESSIONAL ENGINEER

CONSULTANT DRAWING NUMBER
C-201

BID OPP: 200-2026
CONTRACT NUMBER: 4

Winnipeg

THE CITY OF WINNIPEG
WATER AND WASTE DEPARTMENT
ENGINEERING DIVISION

2026 WATER MAIN RENEWALS
CONTRACT 4
ELGIN AVENUE
5 E OF PRINCESS STREET TO PRINCESS STREET

SHEET 3 OF 13

CITY DRAWING NUMBER
D-17516

FILE PATH: c:\users\amanness\dc\accdocs\stantec consulting\111221001_c4_2026_wm\project
FILE NAME: [illegible]\04_civil\sheet_files