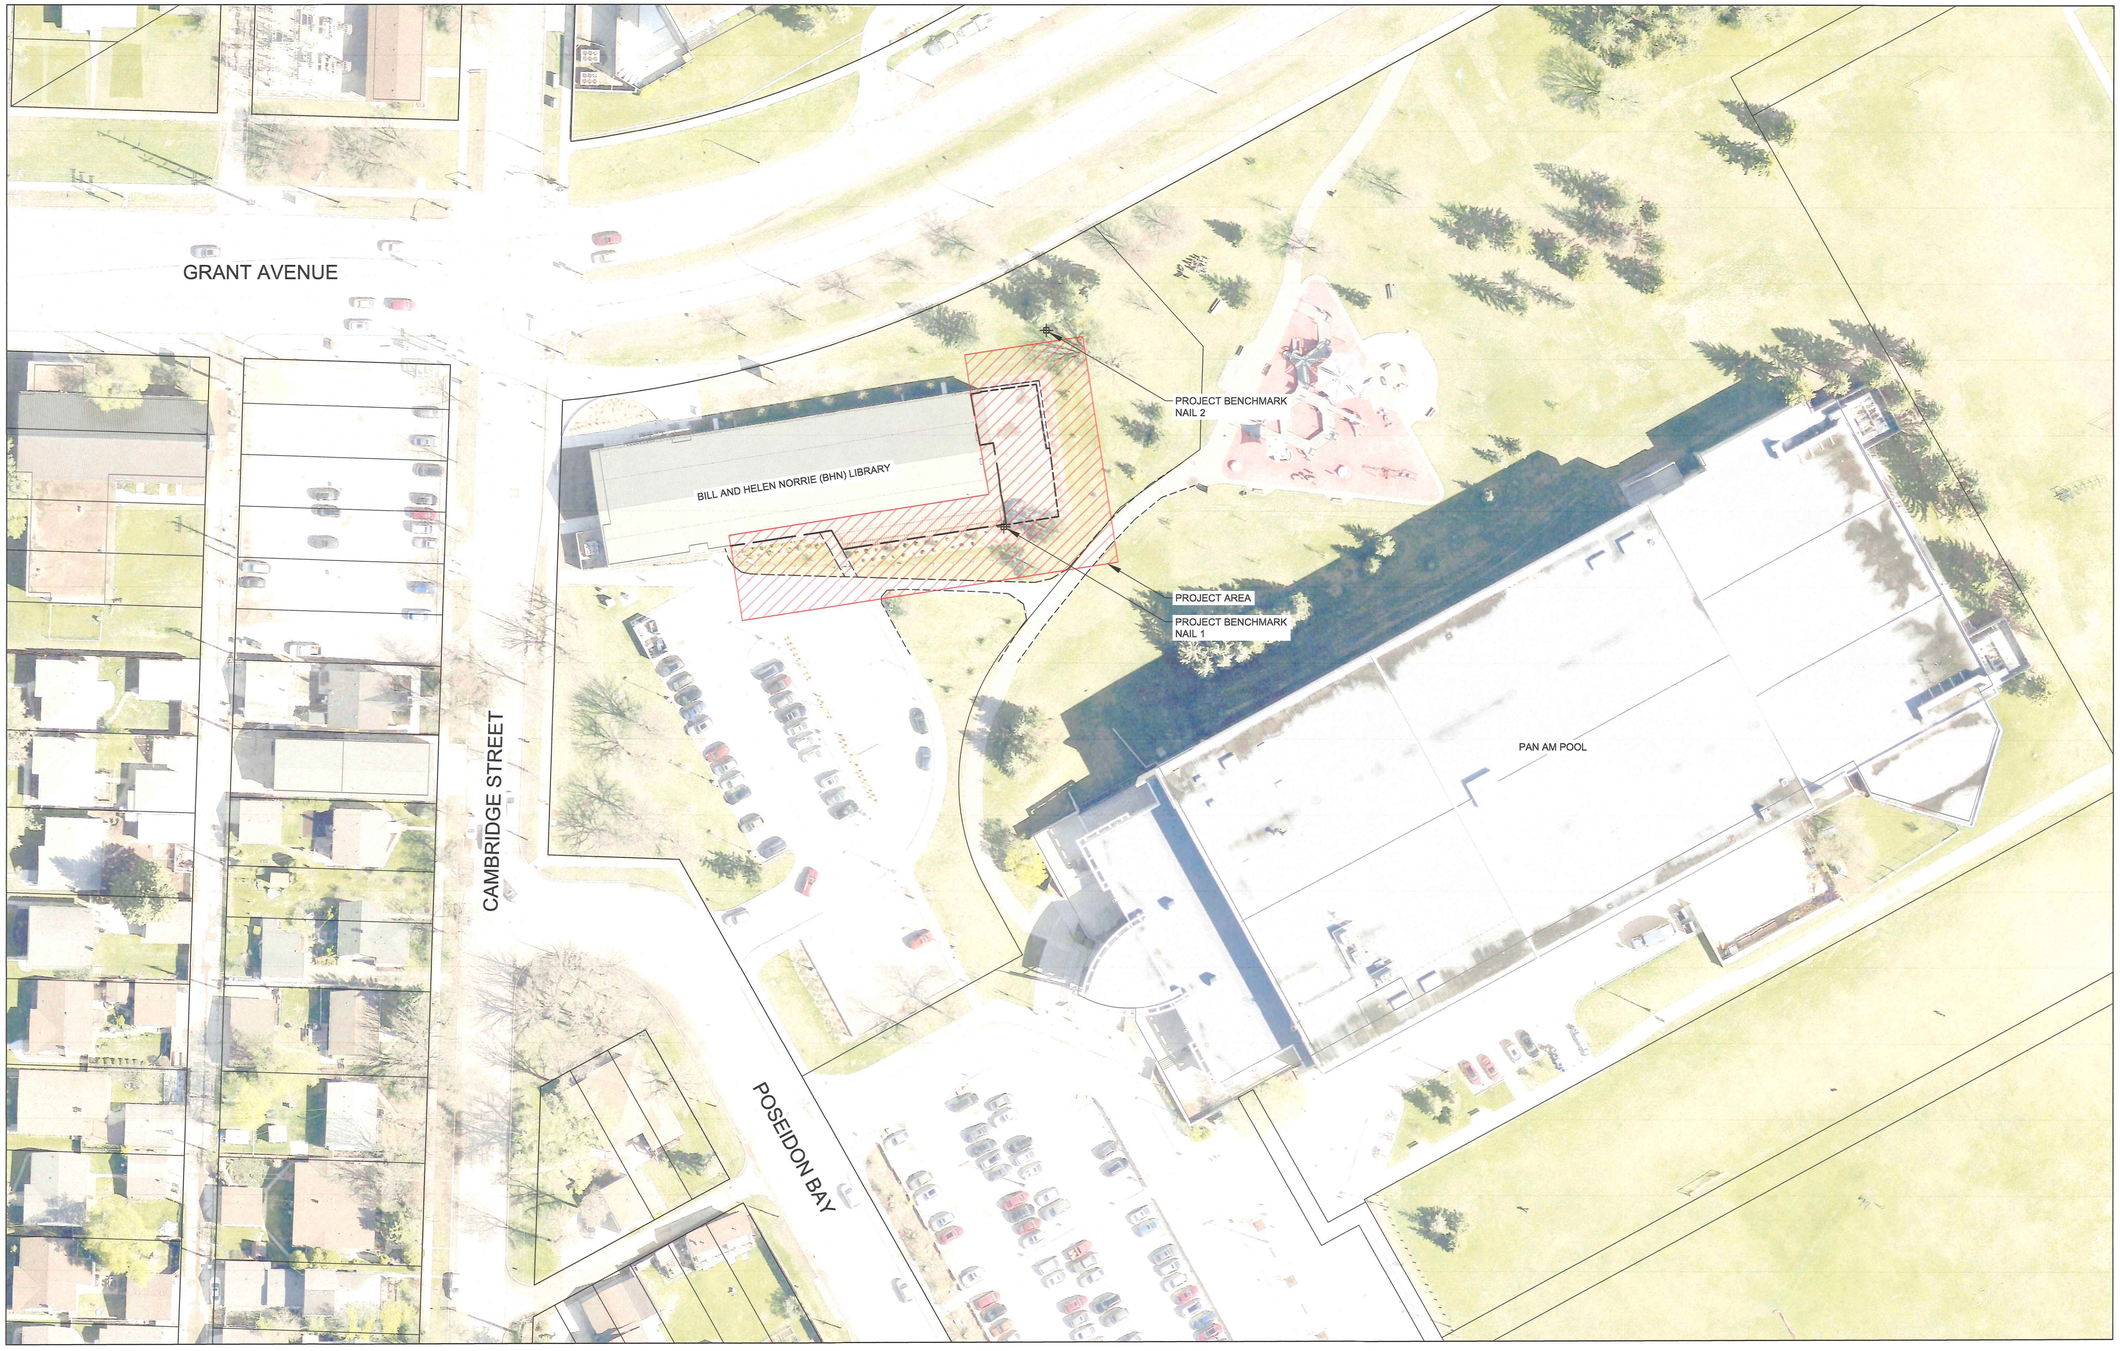

ENGINEERS GEOSCIENTISTS MANITOBA
Certificate of Authorization
KGS Group
No. 245

ISSUED FOR CONSTRUCTION

0 10.0 20.0 30.0 40.0m
SCALE: 1:500m (24"x36")

PROJECT BENCHMARKS			
DESC.	NORTHING	EASTING	ELEV
NAIL 1	5524177.000	631227.648	233.215
NAIL 2	5524211.998	631235.175	232.862

B.M.	SEE TABLE ON LEFT	COORDINATE SYSTEM: NAD 83 ZONE 14		
0	ISSUED FOR CONSTRUCTION		26/02/12	GTH
NO.	REVISIONS		DATE	BY

KGS GROUP

DESIGNED BY	GTH	CHECKED BY	MAT
DRAWN BY	JTW	APPROVED BY	MAT
SCALE:	AS NOTED	RELEASED FOR CONSTRUCTION:	
DATE	25/06/02	DATE	

ENGINEER'S SEAL
PROVINCE OF MANITOBA
G.T. HEINRICHS
Member
38162
REGISTERED PROFESSIONAL ENGINEER

CONSULTANT DRAWING NO.
25-0107-007-C01.1

Winnipeg
THE CITY OF WINNIPEG
ASSETS AND PROJECT MANAGEMENT

PROJECT TITLE
BHN LIBARARY DECK AND PATIO REMEDIATION

SITE PLAN

SHEET 1 OF 6
COMPUTER FILE NAME 25-0107-007_CALL.DWG
CITY DRAWING NUMBER N/A

C:\USERS\GHEINRICHS\ONEDRIVE – KGS GROUP\FMS\FMS\25-0107-007\25-0107-007_CALL.DWG
PLOT 1:1 (A-1) 2025-07-31